Project : - Proposed Formation of Shop

Address : - 5 Church Street
ITroon, South Ayrshire

Drg Title : - Floor Layout of Shop

Scale: - 1 : 100 | Drg No: CSTBM102

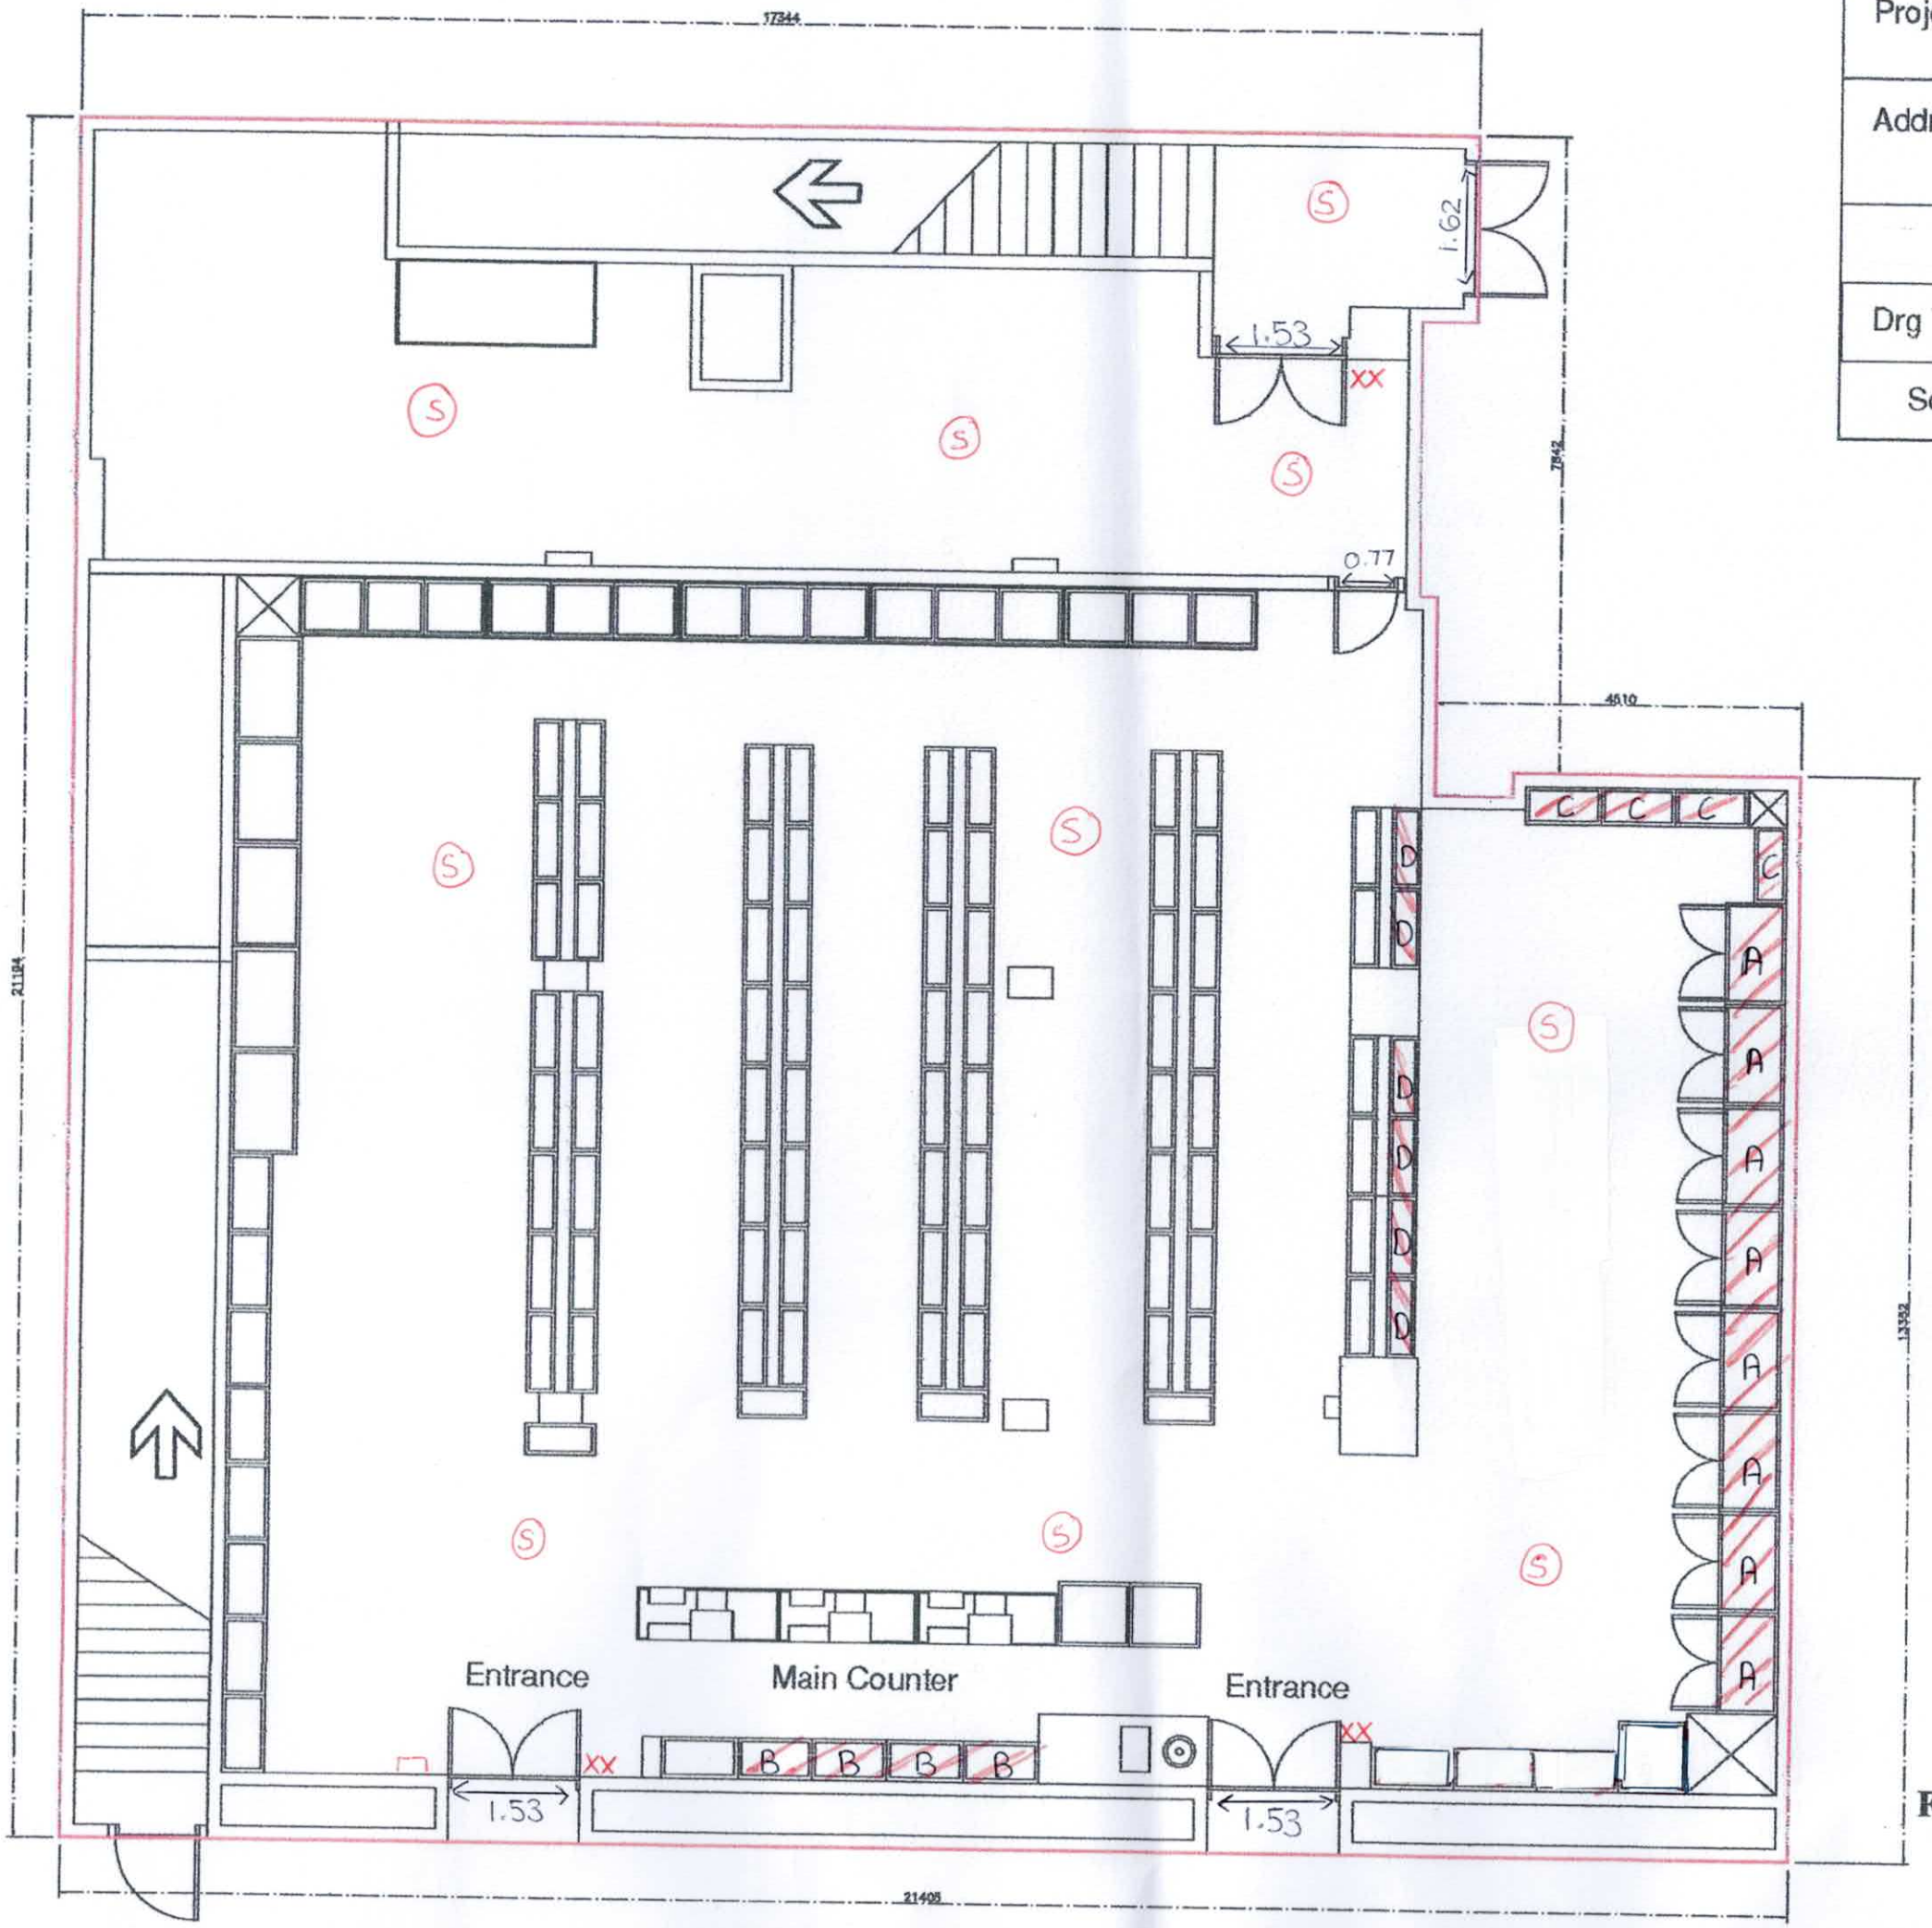

0.0m 1.0m 2.0m 3.0m 4.0m 5.0m

Scale Bar

Fire Panel
Snoke Detector (S)
Fire Extinguisher X

Alcohol Area
- A) 8(1.25mW x 1.70mH)
- B) 4(1.00mW x 1.60mH)
- C) 4(1.00mW x 2.05mH)
- D) 6(1.00mW X 2.05mH)

Total Alcohol Display Area = 43.9m2

Floor Layout of Shop