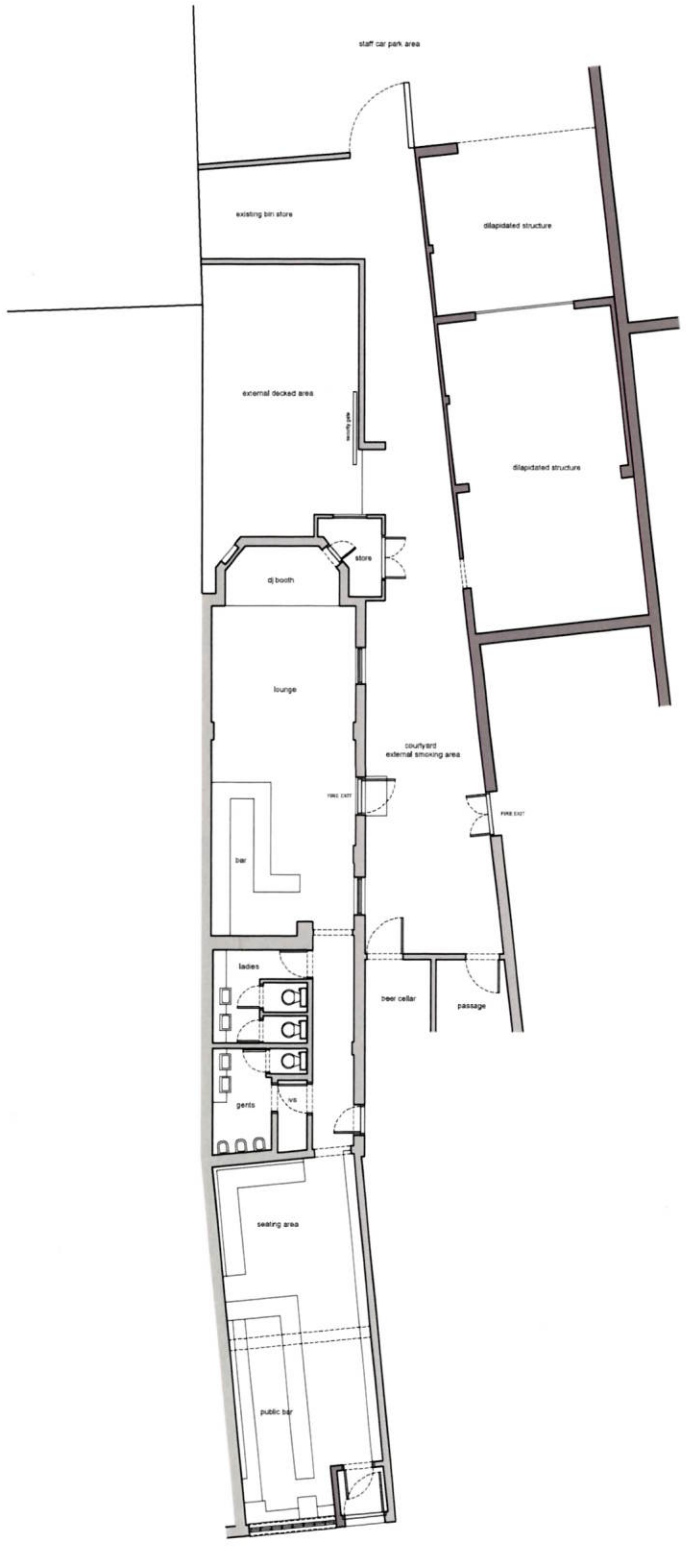

FLOOR PLAN AS EXISTING 1:100

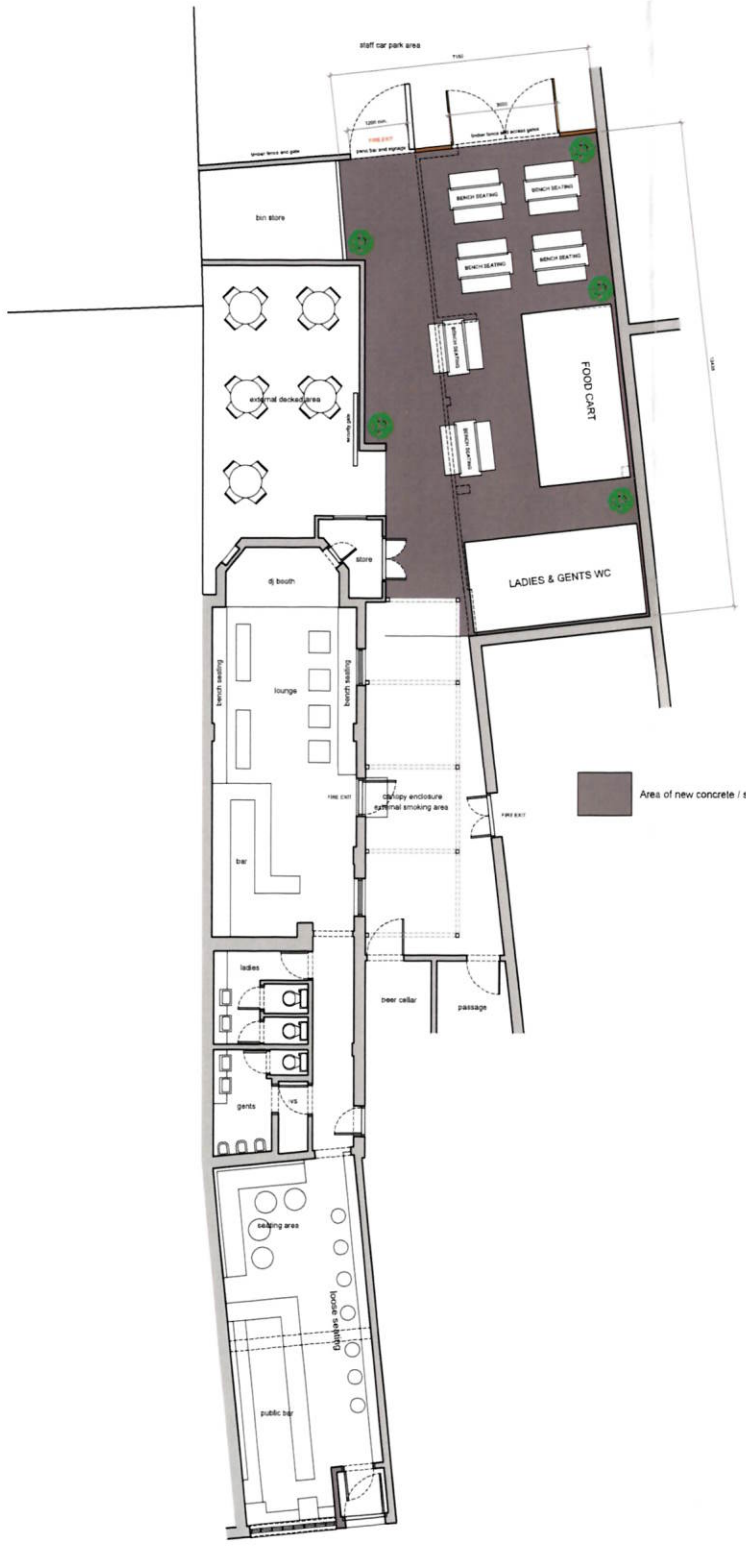

FLOOR PLAN AS PROPOSED 1:100

Area of new concrete / slabbing

PART WEST ELEVATION AS EXISTING 1:100

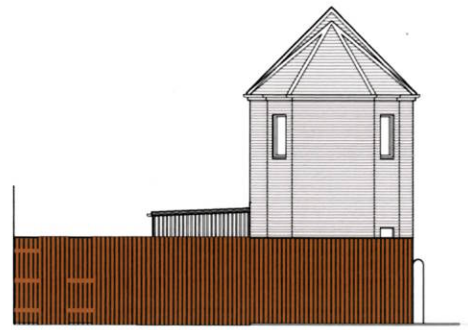

PART WEST ELEVATION AS PROPOSED 1:100

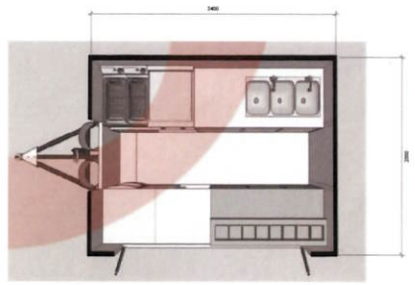

PLAN / ELEVATION OF MOBILE FOOD CART (NTS)

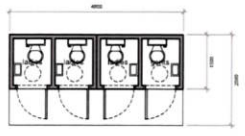

PLAN / ELEVATIONS OF WC BLOCK 1:100

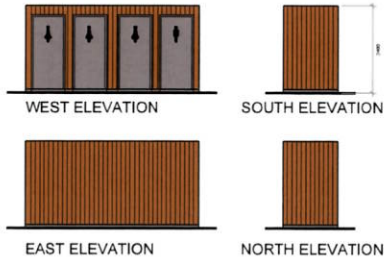

SITE PLAN AS EXISTING 1:000

SITE PLAN AS PROPOSED 1:000

THIS DRAWING TO BE USED FOR TENDERING PURPOSES ONLY.
ONLY DRAWING STAMPED AS APPROVED BY LOCAL AUTHORITY TO BE USED FOR CONSTRUCTION.

Notes

Copyright in all documents and drawings prepared by Alan J. Law and any works executed from these documents and drawings shall, unless otherwise agreed, remain the property of Alan J. Law.

Do not scale off this drawing.

All dimensions to be checked on site and any discrepancies to be referred to the Project Manager before proceeding.

All dimensions in mm unless otherwise specified.

All levels to be checked on site.

All discrepancies between information shown on the drawings and information in the specification to be referred to the Project Manager prior to proceeding.

All omissions to be referred to the Project Manager prior to proceeding.

All component sizes and references to be checked prior to ordering of materials.

Positions of existing drainage runs to be confirmed prior to proceedings and drains checked as necessary.

All relevant boundary positions to be checked prior to proceeding.

Revision.
A 07.03.26 Details of food cart and WC added.

Client.
MR. J. GRIFFITH

Project: PROPOSED FOOD CART LOCALE
CENTRAL BAR, 58 MAIN STREET, PRESTWICK.

Drg. Title. EXISTING / PROPOSED PLANS

ALAN J. LAW BSc
ARCHITECTURAL SERVICES,
23 STOBHILL CRESCENT,
CASTLEHILL CAIT,
AYR, AYRSHIRE.
KA7 3LU.
T : 07808 295 008
E : alanj.law@sky.com

Scale:	Date:	Drawn by
1:50, 1:100	JAN '26	AJL

Drg. No. 26/GRIF/PL/01 — Rev. A