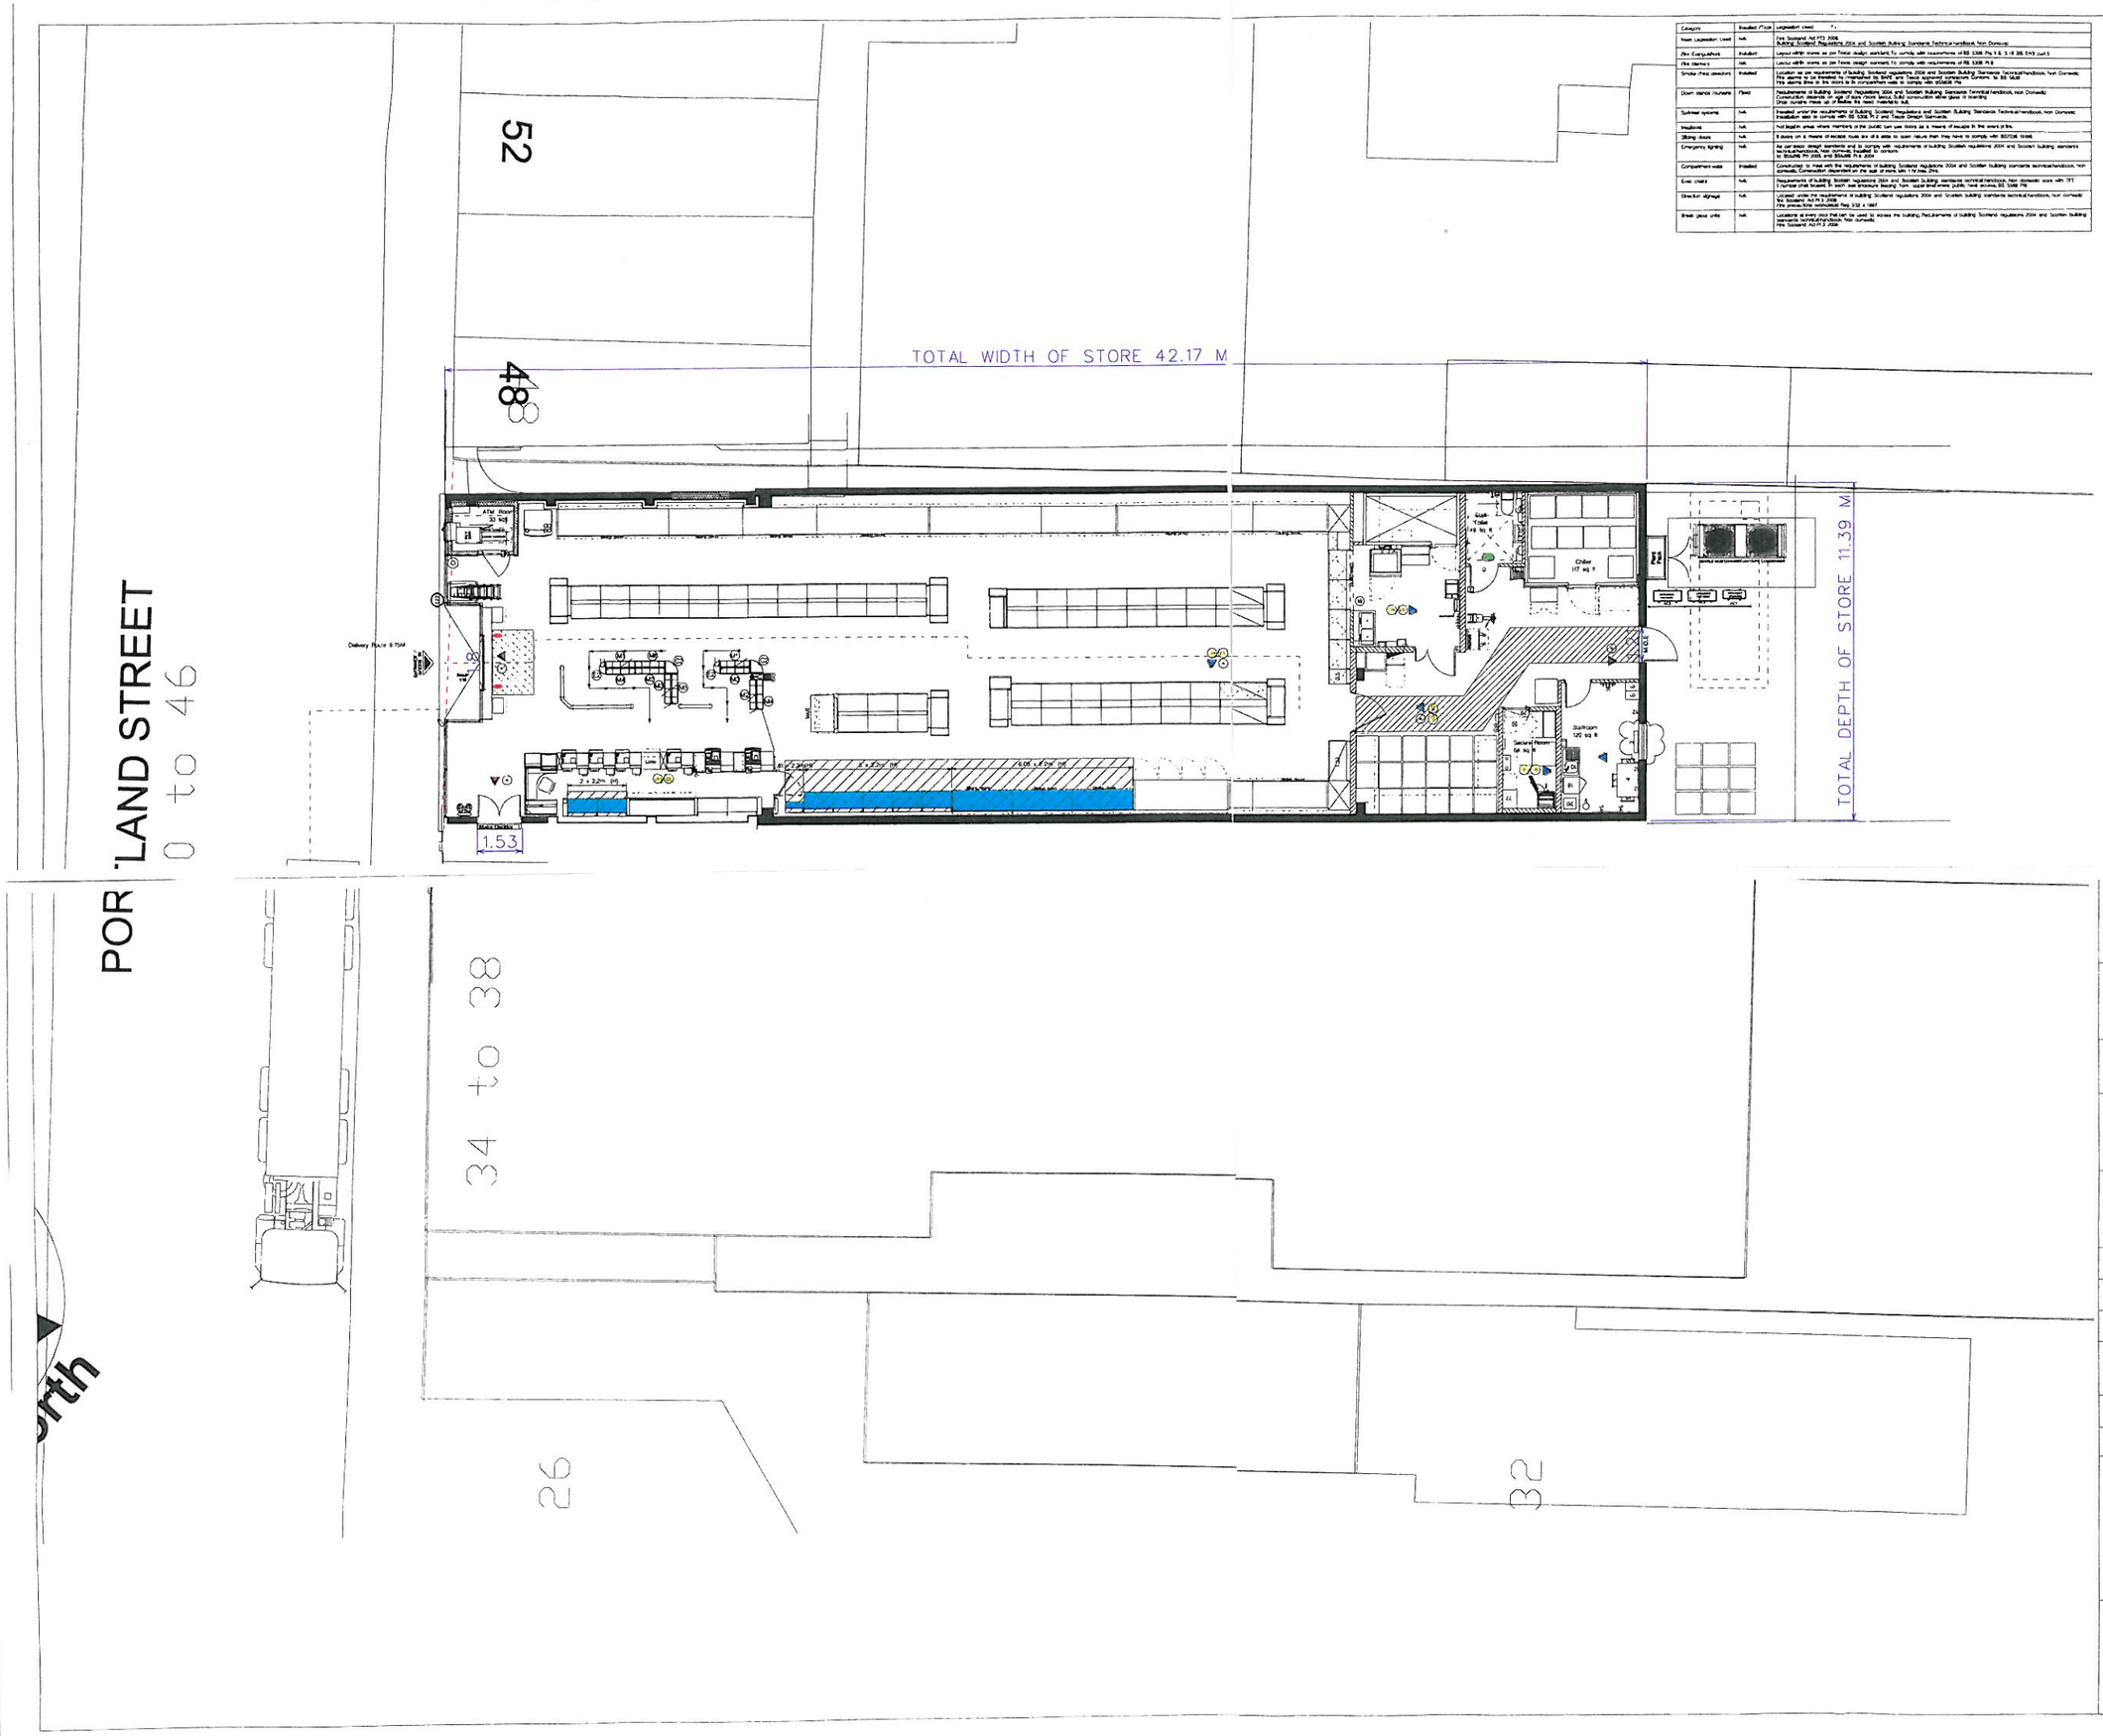

Category	Installed /Fixed	Legislation used
Non Legislation Used	N/A	Fire Scotland Act FT3 2006 Building Scotland Regulations 2004 and Scottish Building Standards Technical handbook, Non Domestic
Fire Extinguishers	Installed	Layout which works as per Tesco design standard, fit comply with requirements of BS 5306 Pts 3 & 5 / 8 BS EN3 part 5
Fire Alarms	N/A	Layout which works as per Tesco design standard, fit comply with requirements of BS 5306 Pt 8
Smoke /Heat detectors	Installed	Location as per requirements of building Scotland regulations 2004 and Scottish Building Standards Technical handbook, Non Domestic Fire alarms to be installed by contractor to BAFE and Tesco approved contractors Contains 1x BS 5445 Fire alarms Bind to fire doors in its compartment wall to comply with BS5839 Pts
Down stands /Screens	Fixed	Requirements of building Scotland Regulations 2004 and Scottish Building Standards Technical handbook, non Domestic Construction depends on age of store (more lenient for older stores) Solid construction either glass or boarding Drop curtains made up of Belkin Pk nano materials sub.
Sprinkler systems	N/A	Installed under the requirements of building Scotland Regulations and Scottish Building Standards Technical handbook, non Domestic Installation also to comply with BS 5306 Pt 2 and Tesco Design Standards.
Hoardings	N/A	Not begun in areas where members of the public can use storey as a means of escape in the event of fire.
Strong room	N/A	If strong room is a means of escape route and it is able to open refuse then they have to comply with BS7236 1996.
Emergency lighting	N/A	As per tesco design standards and to comply with requirements of building Scottish regulations 2004 and Scottish building standards technical handbook, non domestic Installed to contains
Compartment walls	Installed	Constructed to meet with the requirements of building Scotland regulations 2004 and Scottish building standards technical handbook, non domestic. Construction dependent on the size of store (lenient for new stores)
Exit chairs	N/A	Requirements of building Scotland regulations 2004 and Scottish building standards technical handbook, Non domestic store with TFT 1 hymnal chair fixated to each seat whenever leaving form upper level areas public, here stores BS 5588 Pt8
Direction signage	N/A	Located under the requirements of building Scotland regulations 2004 and Scottish building standards technical handbook, non domestic Fire signs to be installed to comply with Fire signs/Exit instructions Reg 3(3) 1997
Break glass units	N/A	Locations at every point that can be used to access the building Requirements of building Scotland regulations 2004 and Scottish building standards technical handbook, Non domestic Fire Scotland Act FT 3 2006

REV.	DATE	AMENDMENTS	HSC DRAWN BY
1#	06.08.10	TOTAL LICENCED FRONTAGE IN M SQ-33 SQ M	
2#	13.01.11	TOTAL LICENCED FRONTAGE IN M SQ-33 SQ M	
3#	13.01.11	TOTAL LICENCED FRONTAGE IN M SQ-30 SQ M Double bank queuing is added.mod count increased	

Declaimer. Any information contained in this drawing which is *not* required by regulation 5 of SSI 2007/452 is included for illustrative puposes only and does not form part of the layout plan for the purposes of the said regulation or the Licensing (Scotland) Act 2005. This will prevent us requiring a new application when other areas of the store change.

CHILDREN ARE ALLOWED IN ALL PUBLIC AREAS OF THE PREMISES

LEGEND

- SOUNDER
- VISUAL INDICATOR (BEACON)
- EXTINGUISHERS
- DH DS AREA COVERED BY SMOKE DETECTION
- BREAK GLASS CALL POINT

AREA TO BE USED FOR THE DISPLAY OF ALCOHOL; PRODUCTS PACKED WITH, AND WHICH MAY ONLY BE PURCHASED ALONG WITH, ALCOHOL; AND NON-ALCOHOLIC DRINKS

ADDRESS
42 Portland Street
TROON
AYRSHIRE
NOT ASSIGNED
KA10 6EA

PROJECT
6381
TROON EXP

DESCRIPTION
PROPOSED RETAIL LAYOUT
ALCOHOL LICENSE APPLICATION

DRAWING NO. 6381GAG3#.DGN

PHASE 3 ISSUE 3#

SYSTEM ID. No. 6381bg3# dgn, 6381rg3#.dgn, 6381sp3# dgn

SCALE 1:100@A1 DATE 08.02.2011

PLANNER CHRIS BARRATT

DRAWN JAYASHREE

TESCO

PROJECT PLANNING

TESCO STORES LIMITED
STORE PLANNING DEPARTMENT
PROPERTY SERVICES
P.O. BOX 400, CIRRUS BUILDING, SHIRE PARK
WELWYN GARDEN CITY, HERTS. AL7 1AB
TELEPHONE : 01707 395150

THE COPYRIGHT AND ALL OTHER RIGHTS IN AND RELATING TO THIS PUBLICATION BELONG TO AND ARE THE SOLE PROPERTY OF TESCO STORES LIMITED ALL RIGHTS ARE RESERVED HEREIN. THIS MODEL OR ANY PART OF THIS PUBLICATION MAY BE REPRODUCED OR TRANSMITTED IN ANY FORM OR BY ANY ELECTRONIC OR MECHANICAL MEANS, INCLUDING PHOTOCOPYING AND RECORDING OR FROM ANY RETRIEVAL SYSTEM WITHOUT THE PRIOR WRITTEN LICENCE FROM THE OWNER
© 1997 TESCO STORES LIMITED