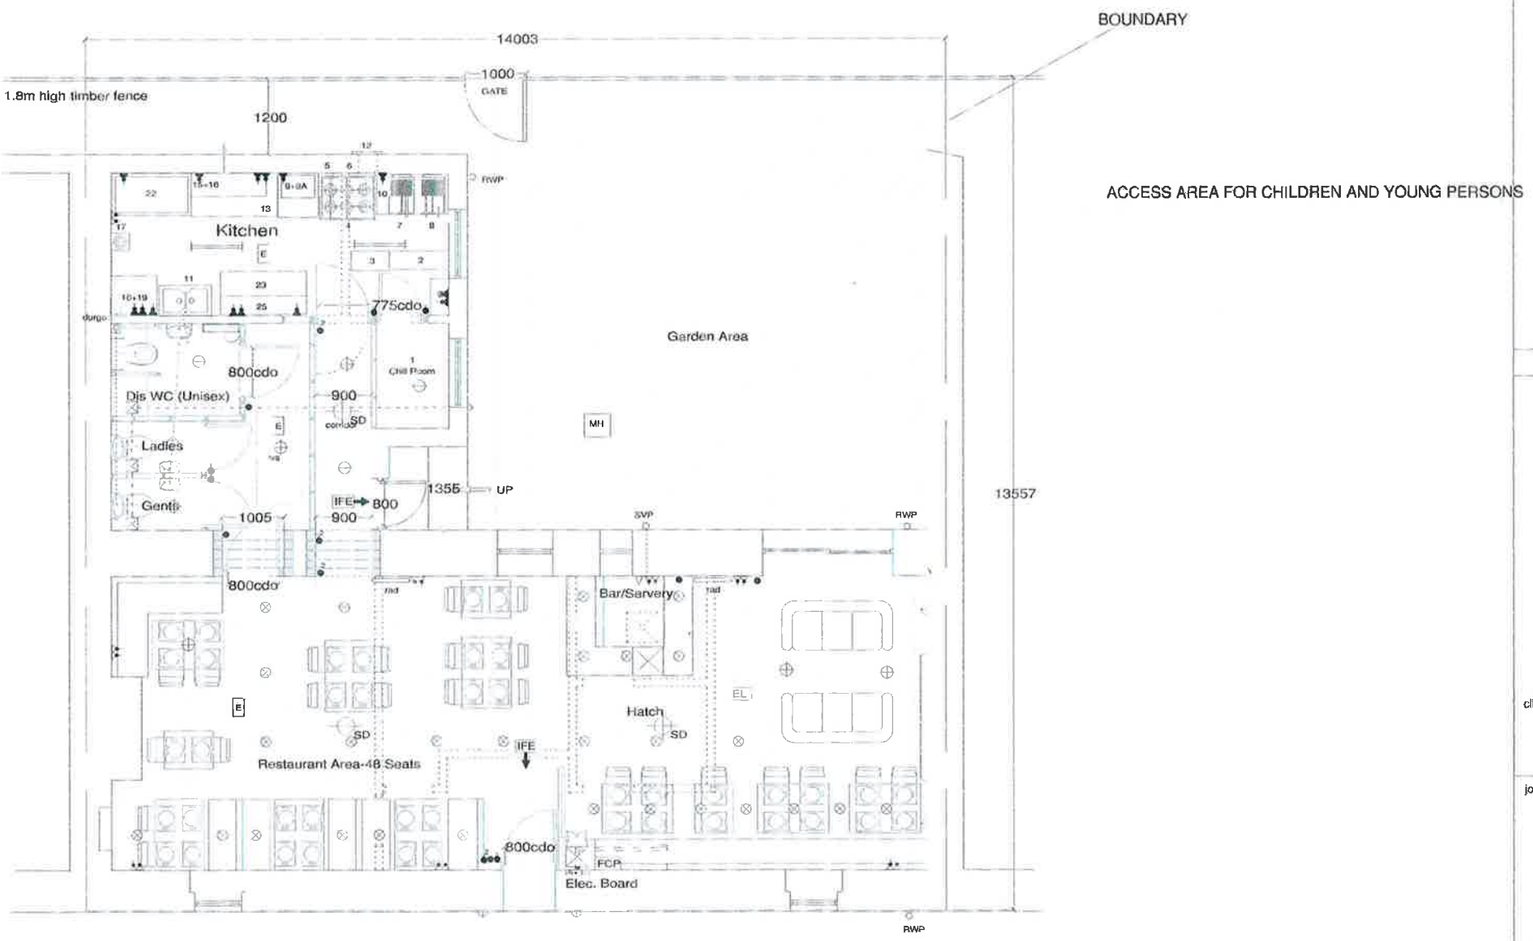

MAIN STREET PRESTWICK

Floor Plan as Proposed

general information

Note: All Dimensions to be checked on Site. Please do not scale off the drawings.

Key Legend

Smoke Detector SD

Emegency Light EL

Illuminated Fire Exit IFE

Fire Control Panel FCP

Electrical legend:

1800mm long Fluorescant Light fitting with diffuser

lamp fitting (Energy Efficient Luminiaras)

recessed downlighting fitting (Halogen spotlights)

light switch 800mm to 1.1m AFFL

2-way light switch 900mm to 1.1m AFFL

double 13A min 400mm AFFL-ordating

double 13A min150mm above worktop

single 13A switched spur (see spec)

mechanical extract fan ceiling mounted wired to light switch and isolator switch

Vent-Axia mechanical extract/intake fan Wall mounted

BT point min 400mm AFFL or 150mm above worktop

14kw single phase power supply and isolator.

Gas supply and isolator.

Activity spaces

Revisions

client

Mr M Smith

job

Proposed Change of use to Restaurant
172 Main Street,
Prestwick

dB architectural

David Begg Architectural Services,
4 Glebe Street,
Kilwinning.
KA13 7DA

tel/fax:-01294-551637 E-Mail:-dbarchitectural@aol.com

drawn by	scale
DB	1:100@A3
checked by	date
	Jun11
rev	dwg number
	11/028/004

dwg title

Floor Plan as Proposed