Proposed
Smoking / Drinking Area

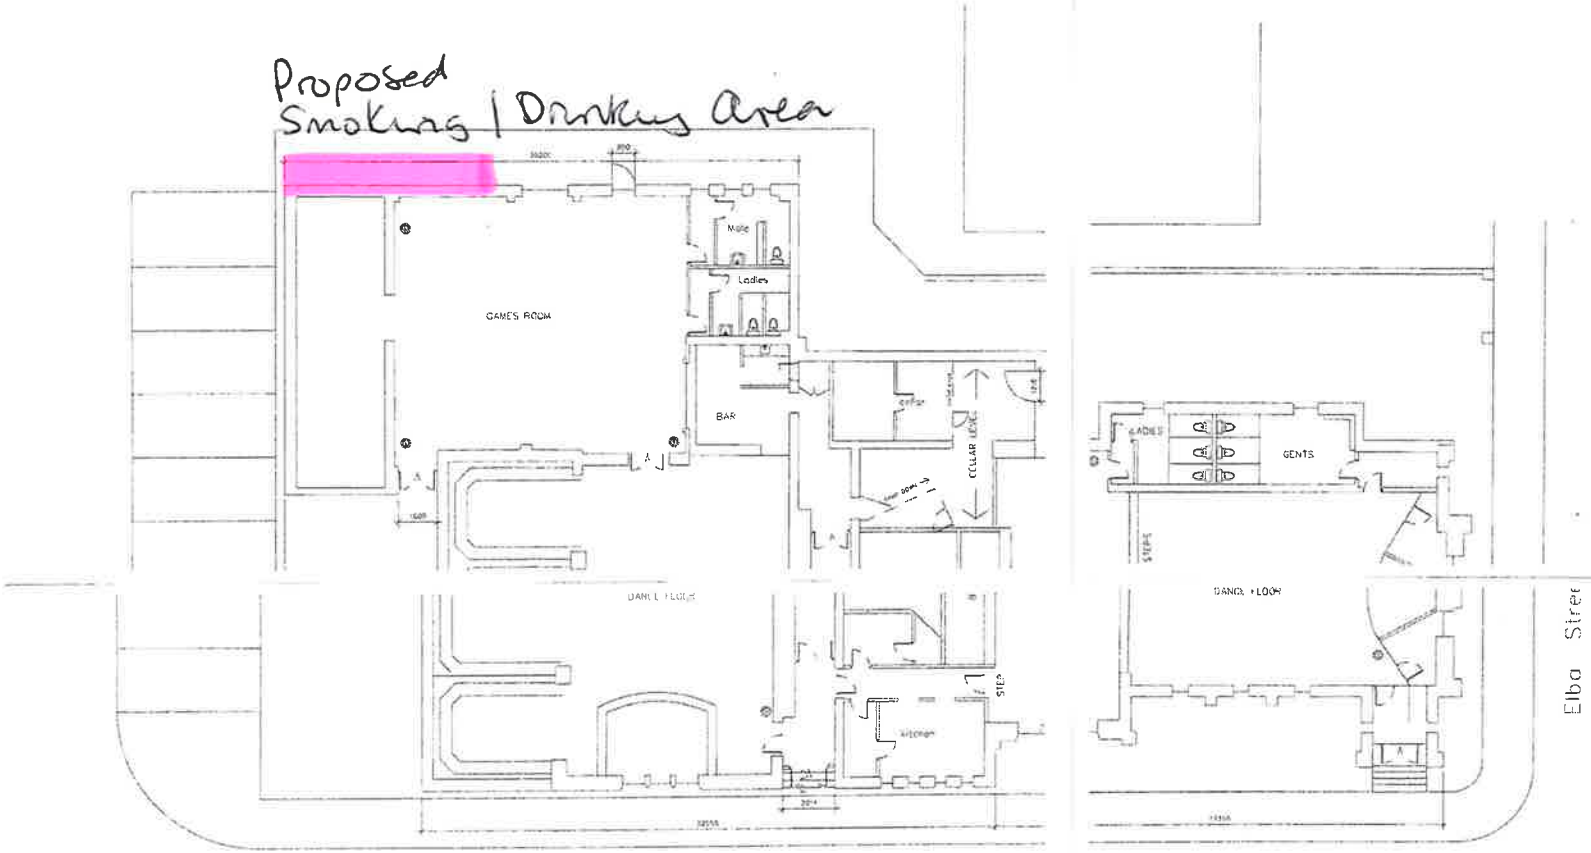

FOAMSPRAY FIRE EXTINGUISHERS

REVISION	DATE

PROJECT
EXISTING LAYOUT
JAMES STREET
AYR

CLIENT
AYR RAILWAY WELFARE CLUB

SCALE	DATE
1:100	5/08

DRG No
435 1

William C. Toft
Chartered Architects
20 Corsehill Road
Ayr KA7 4HN
Tel (01292) 442938