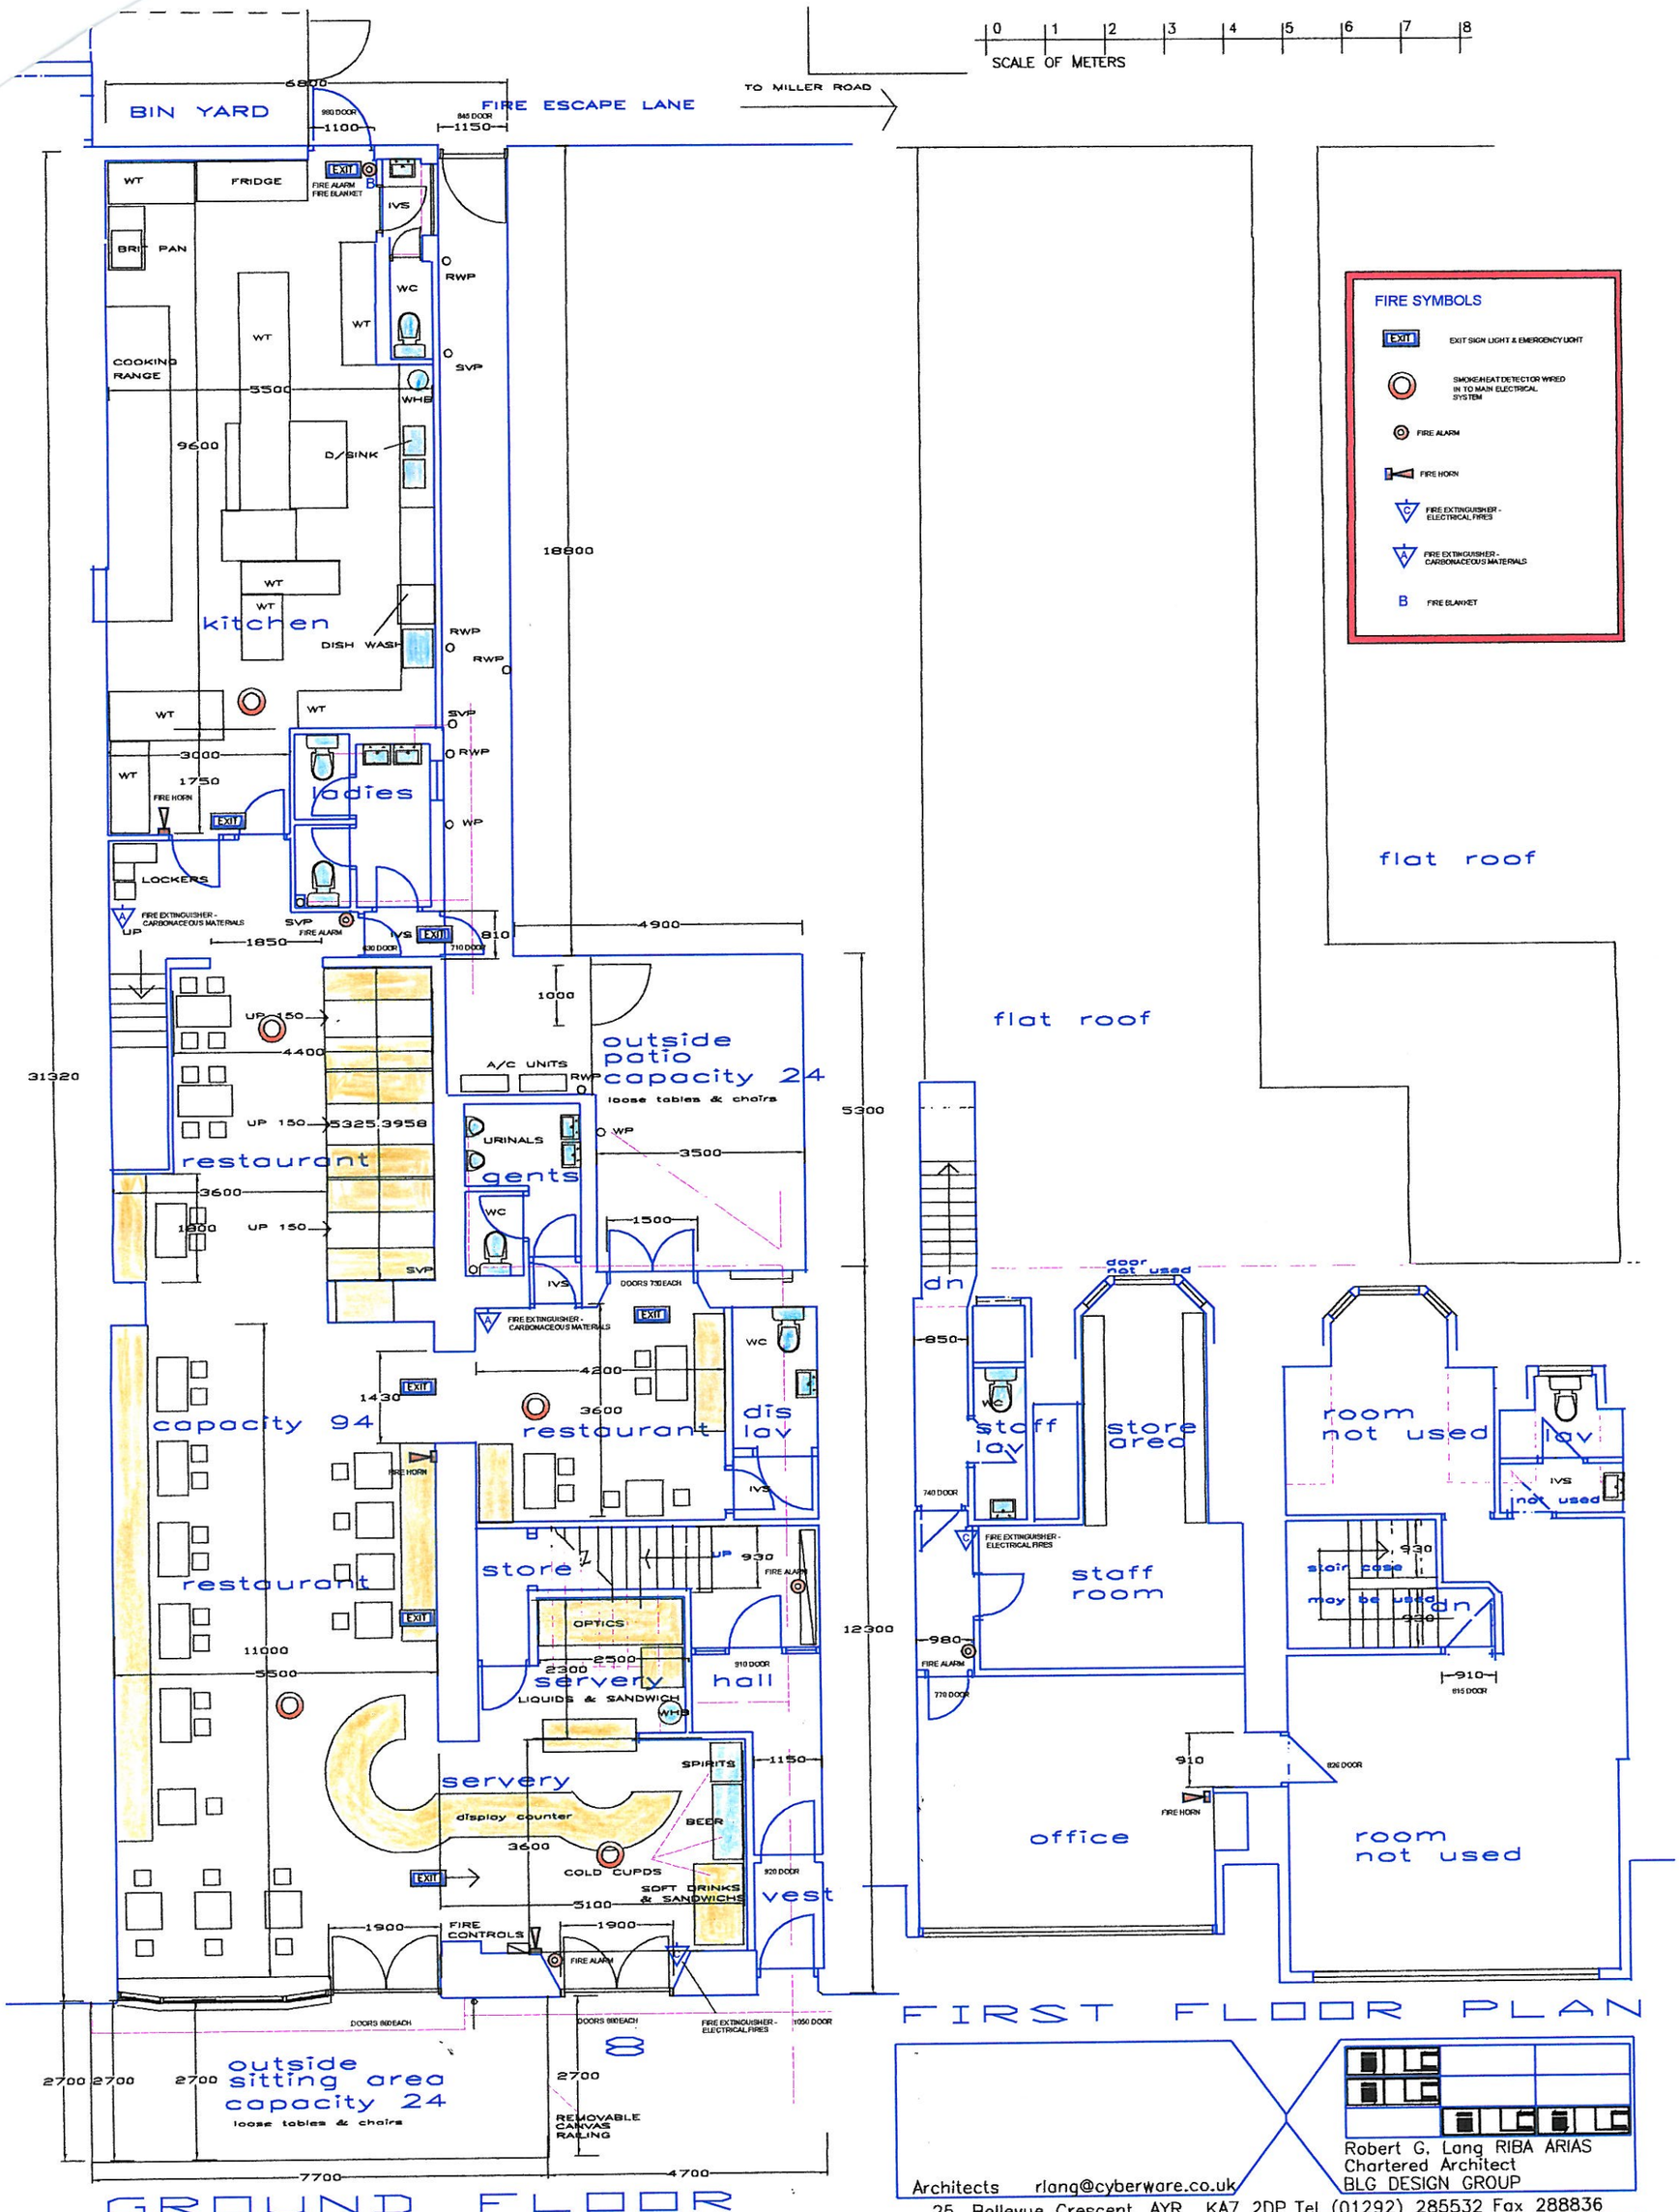

GROUND FLOOR PLAN

BERESFORD TERRACE

FIRST FLOOR PLAN

Robert G. Lang RIBA ARIAS
Chartered Architect
BLG DESIGN GROUP
Architects rlang@cyberware.co.uk
25, Bellevue Crescent, AYR KA7 2DP Tel (01292) 285532 Fax 288836

CLIENT ANDREW SIME TUDOR RESTAURANT 8 BERESFORD TERRACE AYR PLAN FOR LICENSING COURT		DWG No.	08/008/001
		DATE	14/04/08
TITLE PLANS	Revision		
SCALE 1: 100			

THIS IS A CERTIFIED COPY OF THE DRAWING RELATIVE TO THE APPLICATION FOR LICENSING COURT PURPOSES
SIGNED Robert G Lang FOR B L G DESIGN GROUP DATED / /08
R.I.B.A. A.R.I.A.S.
THIS DRAWING AND DESIGN WORK SHOWN IS THE PROPERTY OF B L G DESIGN GROUP AND SUBJECT TO COPYRIGHT LAW