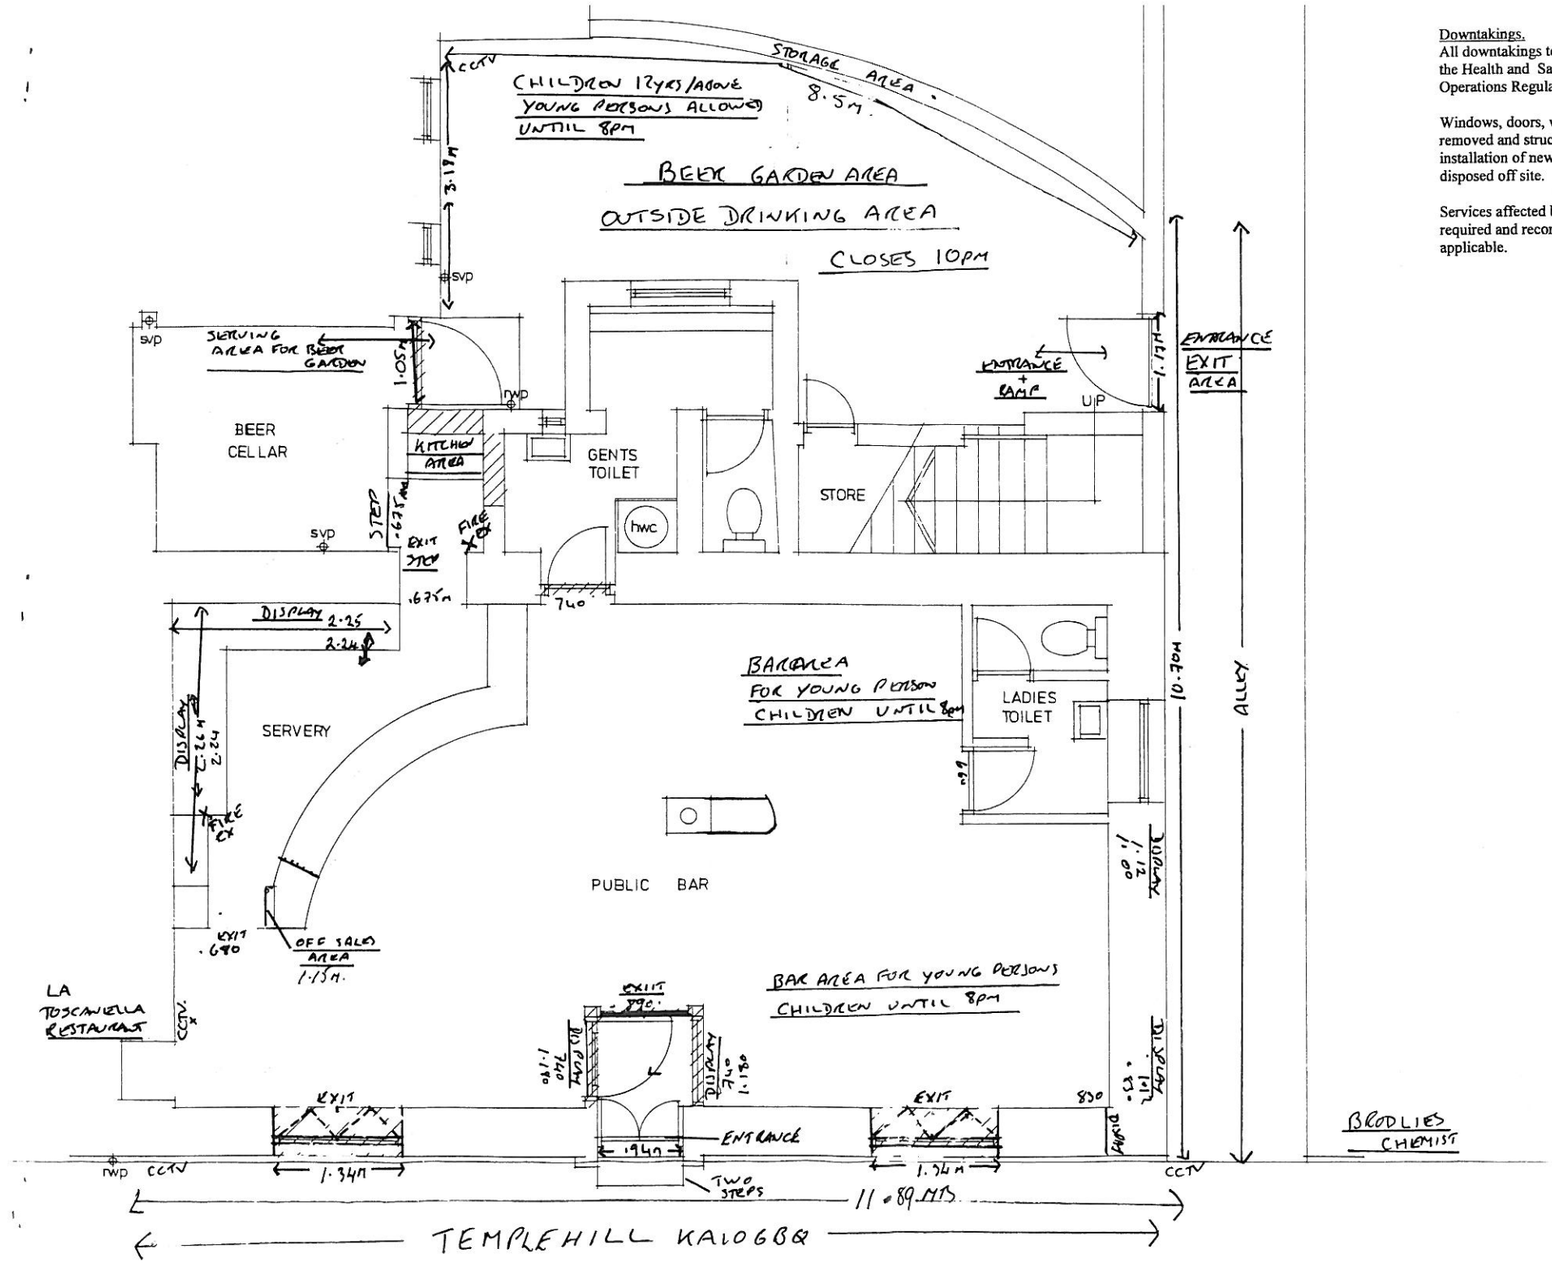

Downtakings.
All downtakings to be carried out in accordance with the Health and Safety at Work Act 1974 – Building Operations Regulations and to BS6187.

Windows, doors, walls shown hatched carefully removed and structure propped as required ready for installation of new lintols and/or beams.and debris disposed off site.

Services affected by the works to be isolated as required and reconnected on completion of the works if applicable.

This is the plan referred to in the application dated : 16-7-03
and signed :

ARCTEC DESIGNS
ARCHITECTURAL DESIGN CONSULTANT

23 Dallas Place
Troon
Ayrshire

tel. 01292 319914
fax. 01292 319914
mobile 07800 657...

Client. Macintyres Bar

Project. Alterations
13 Templehill
Troon.

Drg. Title. Floor plan
Existing

Scale	Date.
1 : 50	july '06

Project no.	Drg. no.	Rev
ADL-0637	02.	A