XF = FIRE EXTINGUISHERS.

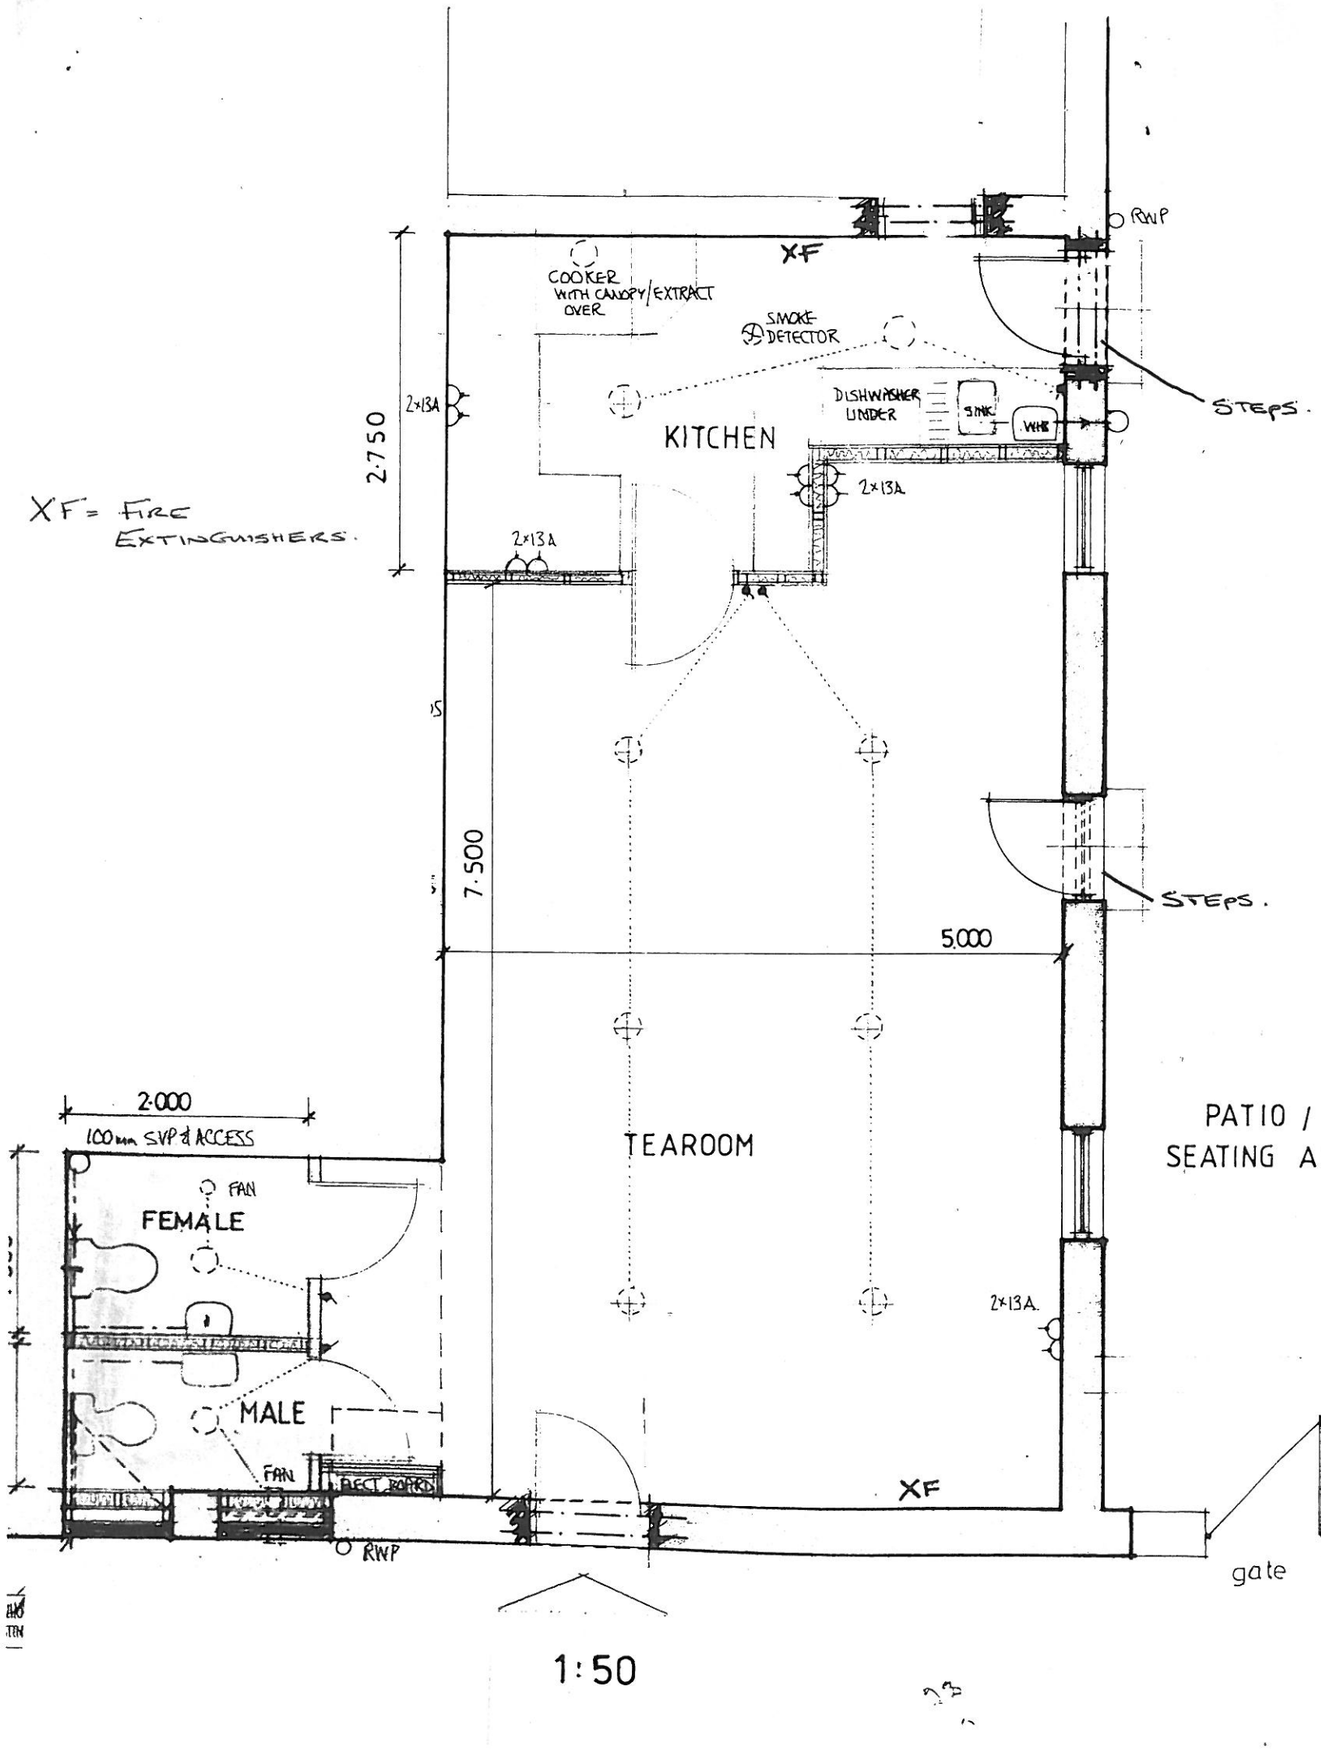

1:50

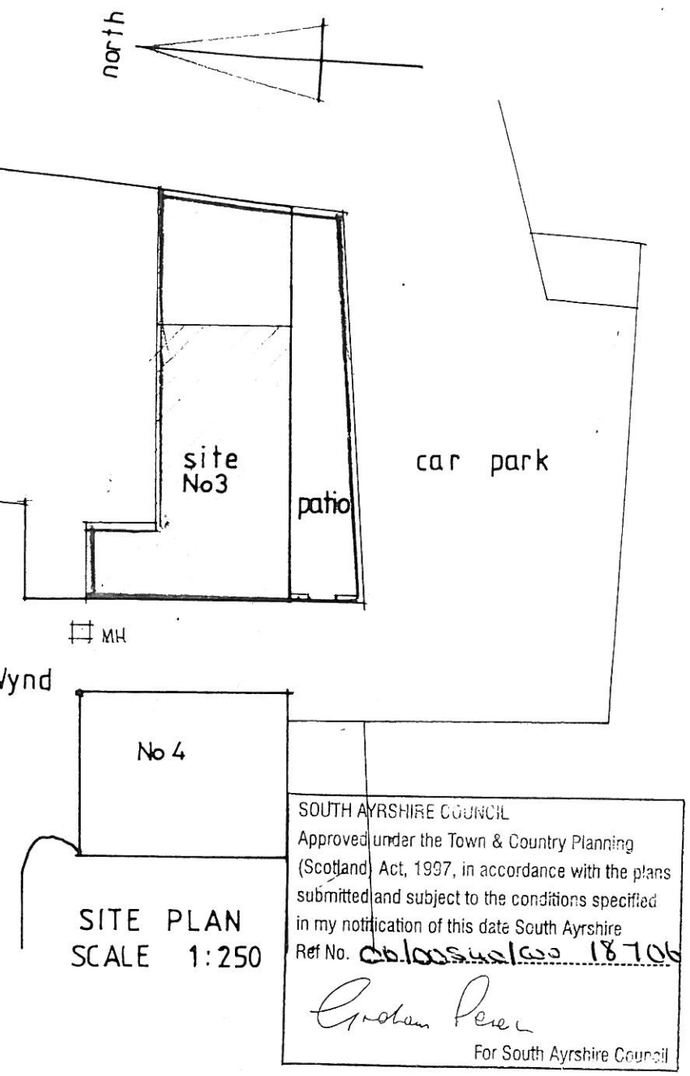

SITE PLAN
SCALE 1:250

SOUTH AYRSHIRE COUNCIL
Approved under the Town & Country Planning (Scotland) Act, 1997, in accordance with the plans submitted and subject to the conditions specified in my notification of this date South Ayrshire
Ref No. 06/00514/COU 18/7/06
Graham Perry
For South Ayrshire Council

WISHING WELL.
Nº.3 COW WYND
AYR

SCALE 1:50 APRIL 2006

This is a true copy of the plan referred to in the application. Dated .....
Signed .....

A2