Lidl UK Gmbh
539 Ayr

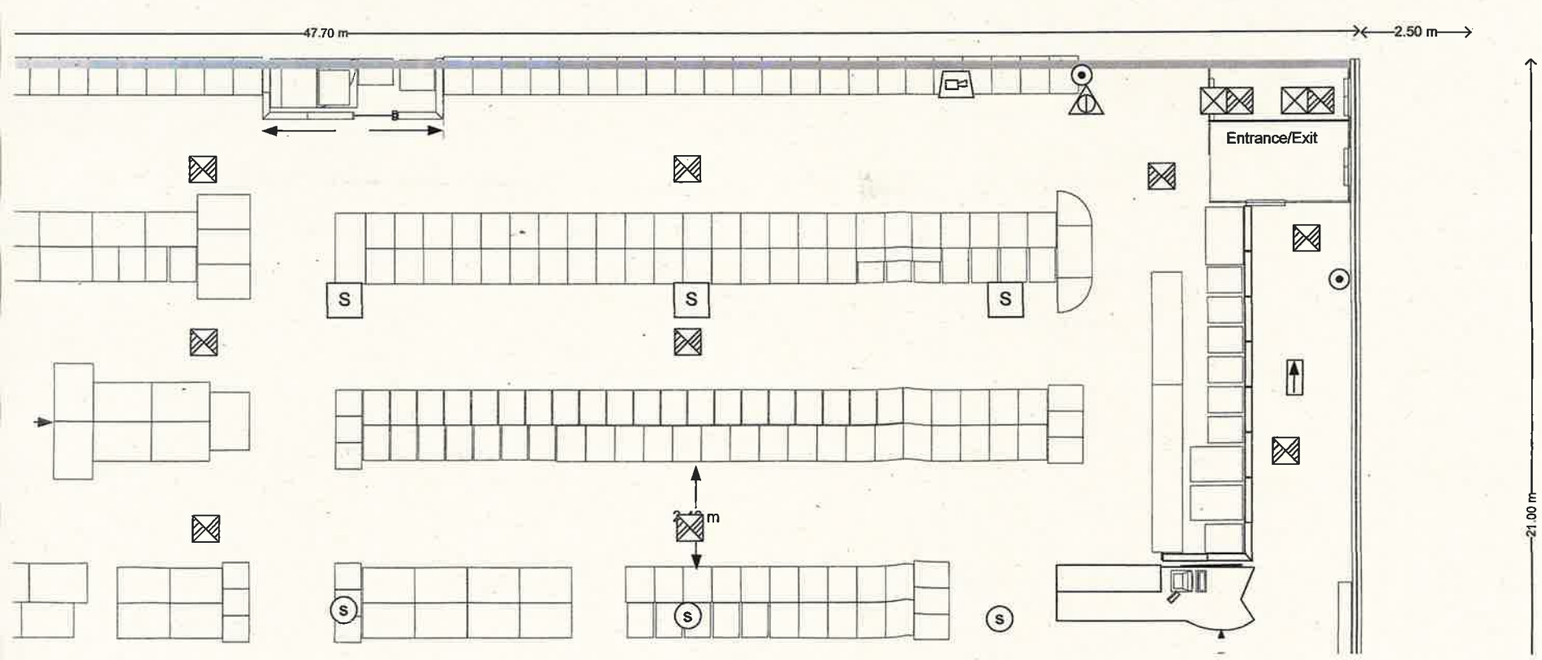

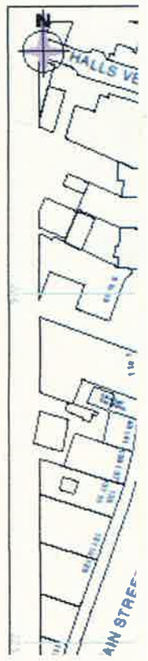

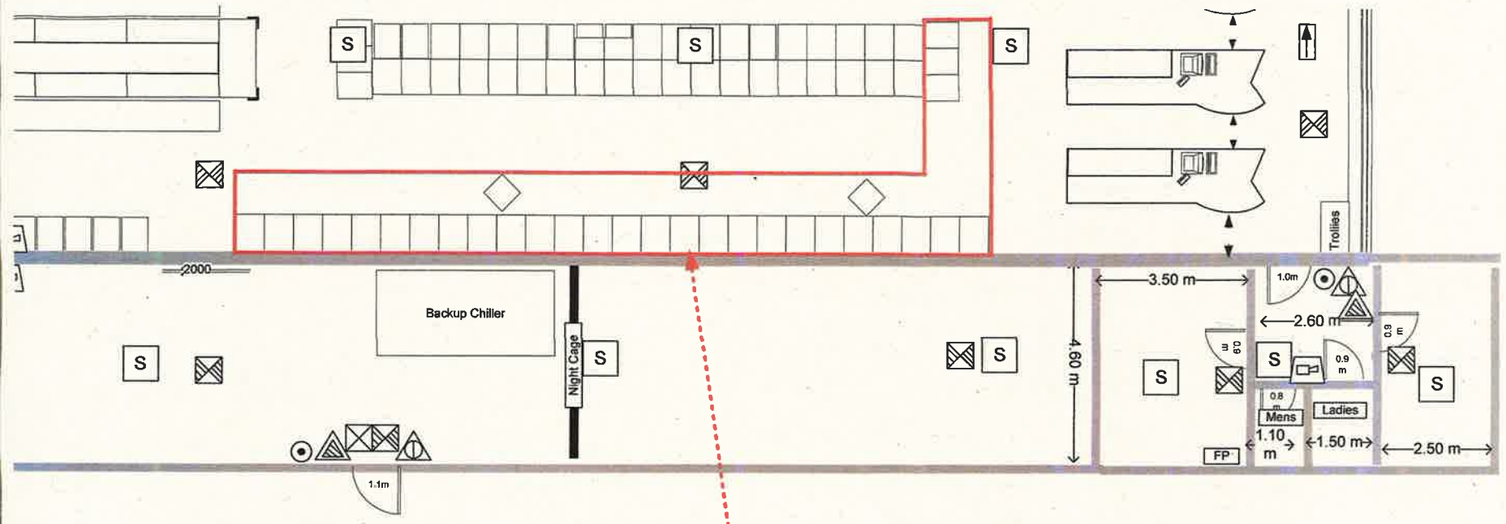

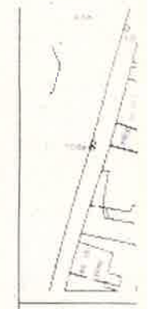

Project: Liquor Licer
Client:
Drawn: PJM
Checked:

nguisher
nguisher
guisher
er Extinguisher

- Emergency Light
- Emergency Exit Illuminated Sign
- Call Point
- Warning Device Visual
- Fire Exit Directional Signage
- Smoke Detector in ceiling void (S)
- Fire Control Panel (FP)

ll
under

All Fire Exits Have A Push Bar & Signage

- Sprinkler (water)

Scale 1:100

Variation February 2015