KEY

counter display serving

function room

landing

lobby

prep area

function room

l.v.s

female

male

staff toilets

wc

wc

First Floor

First Floor Plan 1:50

FF Plan Effective Area 40m2

st

lobby

st

Second Floor Plan 1:50

JS Architect

30 front green bishopscourt

KA25 7HP

TEL. 01563 559 647

FAX. 01563 531 147

john@jsarchitect.co.uk

Rev Date Description Notes

This drawing is issued for the purpose of the orders indicated below only

☐ Preliminary ☐ For Approval ☐ Planning Submission

☐ Building Warrant Submission ☐ Tender Issue ☐ Construction

For Reference, CAD JV 09.13 DO NOT SCALE THIS DRAWING

No 22
Beresford Terrace, Ayr
For Costley & Costley Ltd

First Floor Operational Plan
Licensing- Occupant Capacity

Drawn : JS

Scale : 1/50

Date : 03/06/15

16.101.04

This drawing is issued for the purpose ... All dimensions should be checked on site before any work commences. This drawing may be subject to ... reserved by statute. It is the responsibility of the contractor to report to the ... any discrepancies or omissions found in the drawings or ... before any work is put in hand. The ... cannot be responsible for any errors ... arising from the use of this drawing for ... purposes. No liability will be accepted for any use ... of this drawing outside the ... for which it was prepared.

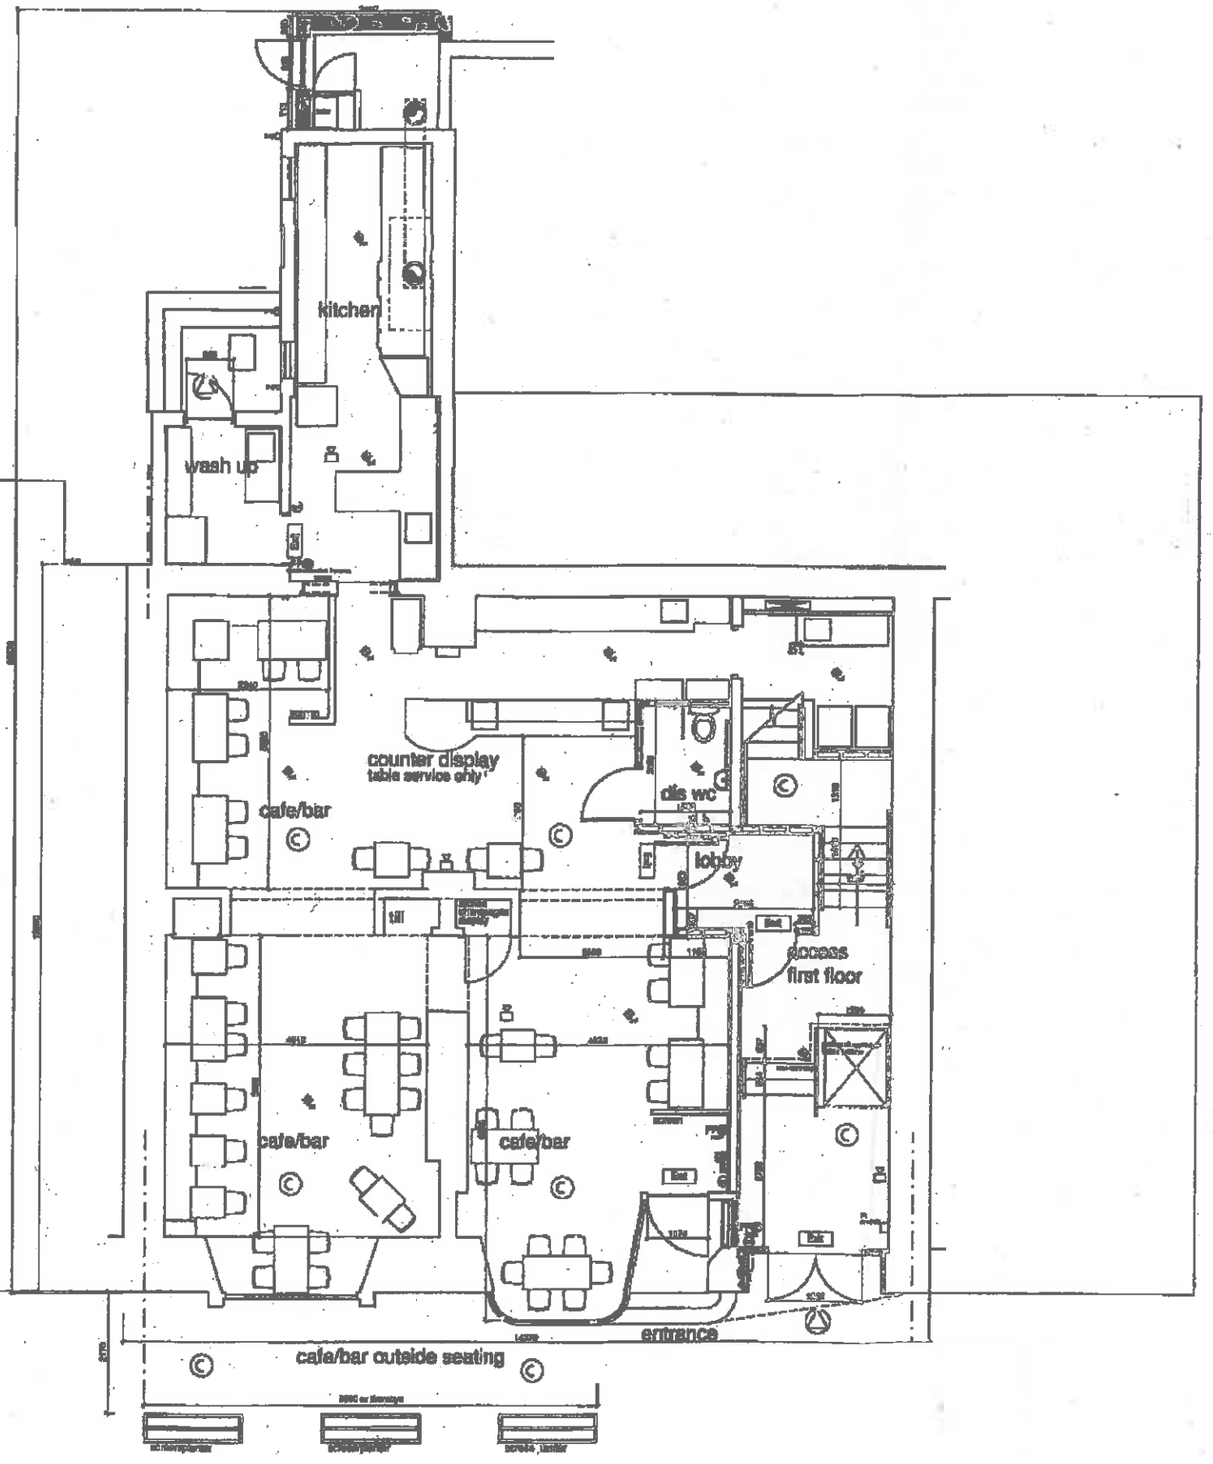

Ground Floor Plan 1:50

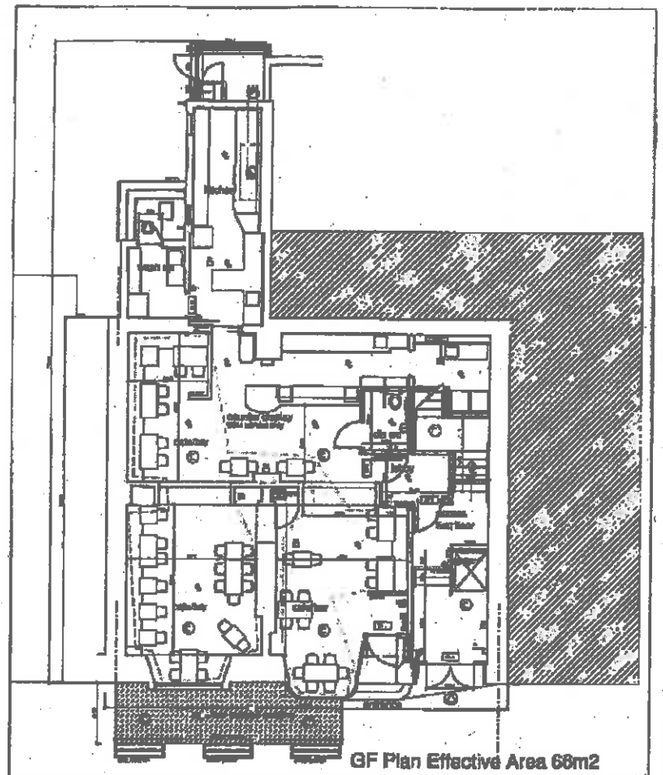

GF Plan 1:100 Scale

KEY

JS Architect
30 front green kilmarnock
KA3 1EP
TEL. 01563 538 644
FAX. 01563 521 157
john@jsarchitect.co.uk

No 22
Beresford Terrace, Ayr
For Costley & Costley Ltd

Ground Floor Operational Plan
Licensing- Occupant Capacity

16.101.03

This drawing is solely for the purpose of obtaining planning/building warrant approval. The drawing may be suitable for construction purposes but it may be necessary to supplement or amend this information for this purpose. No liability will be accepted for any omission on this drawing should the drawing be used for construction purposes.