David Chouman Architect
19 Gordon Road. Bridge of Don. Aberdeen. AB23 8PT

R.I.A.S. Accreditation in Building Conservation
NOTE: Plans based on drawn records provided by NTS

BSc (hons). PgDip (AAS). PgDip (BdgCons). MSc (BdgCons). FRIAS. RIBA
01224 702183. www.dcarchitect.co.uk DaveCArchitect@aol.com

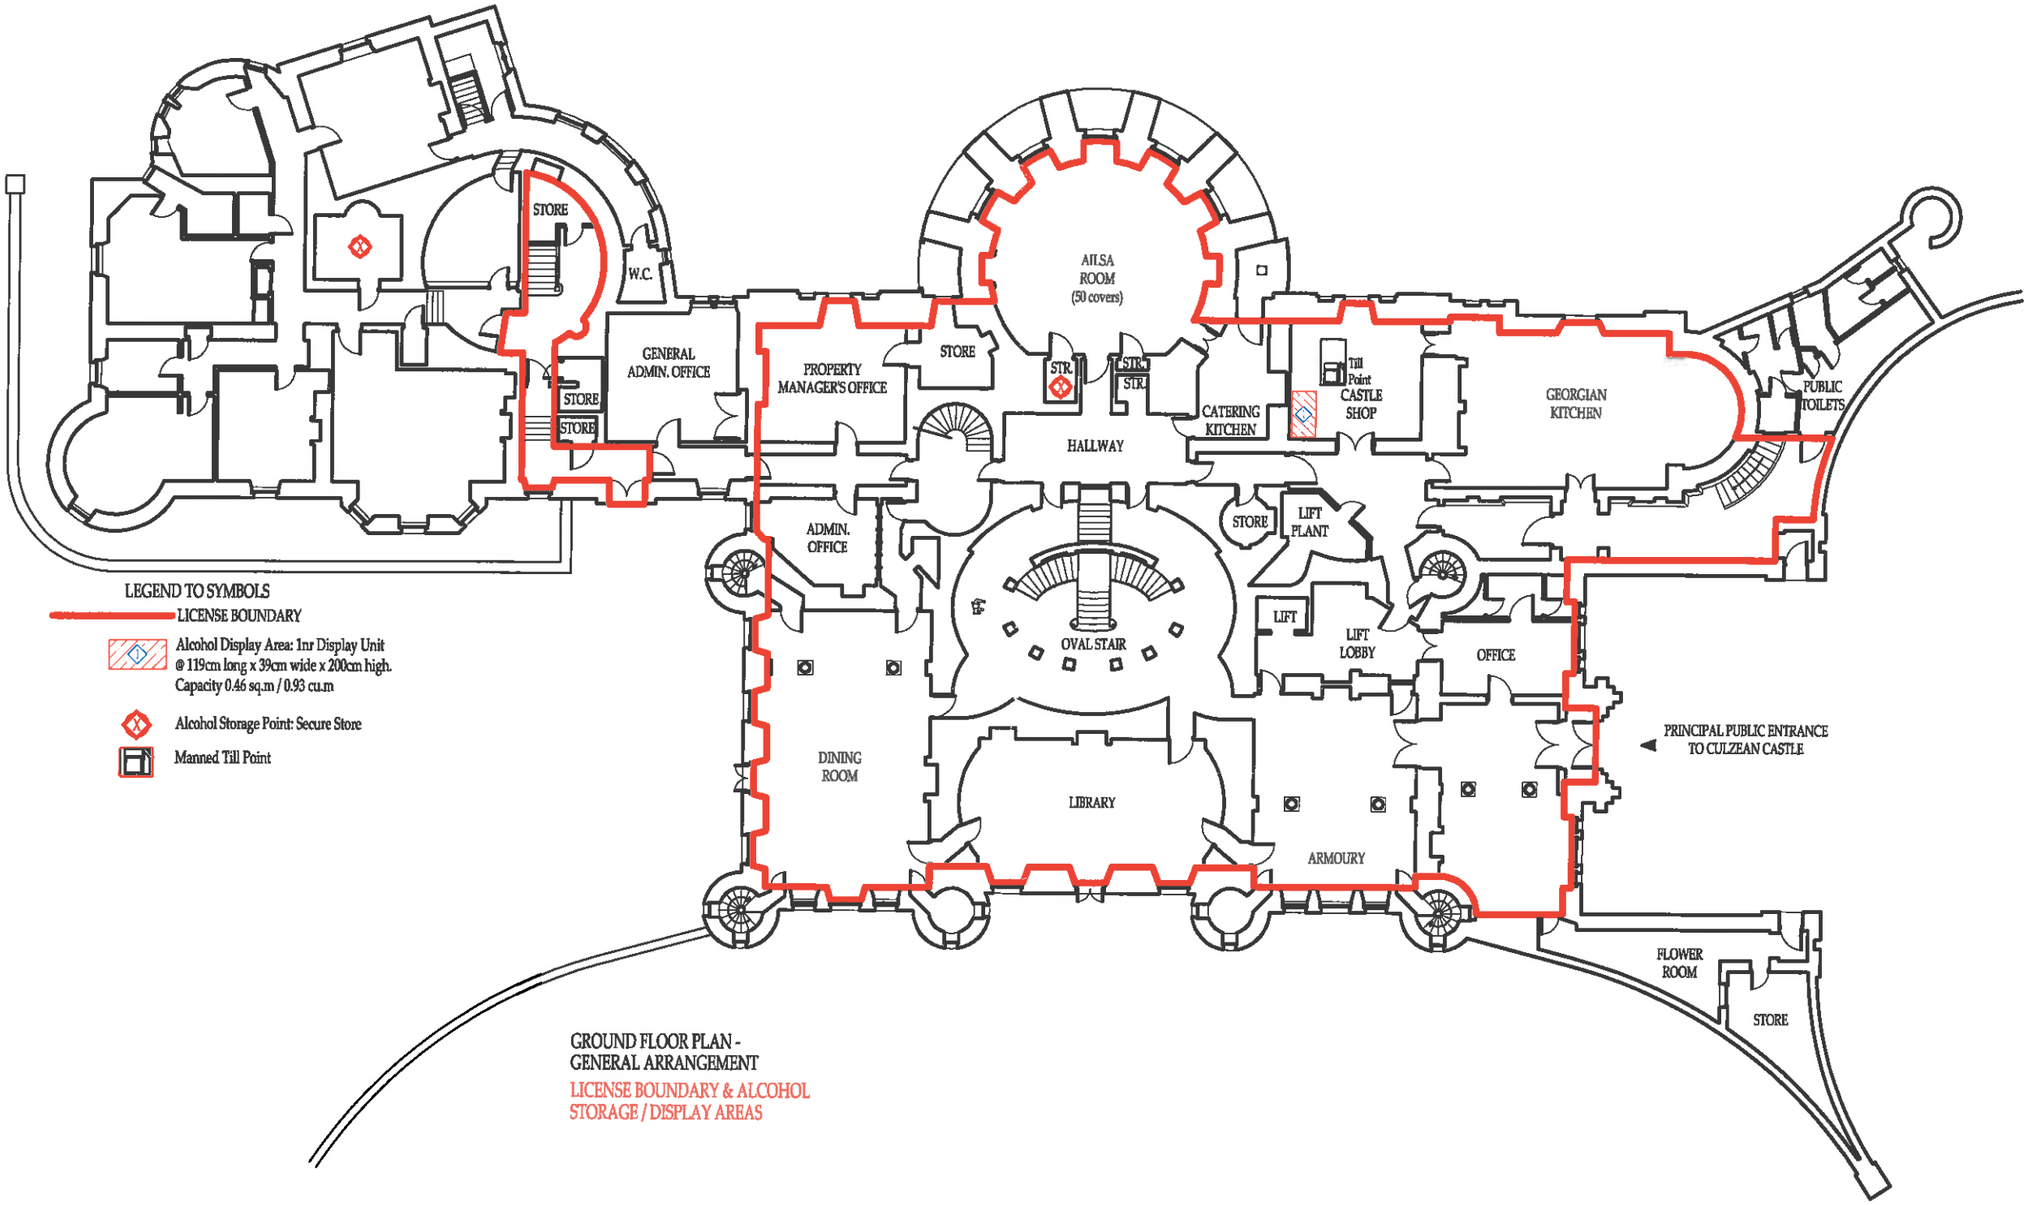

GROUND FLOOR PLAN - GENERAL ARRANGEMENT
LICENSE BOUNDARY & ALCOHOL STORAGE / DISPLAY AREAS

Project Title	08.03 Property Base Layout Plans, For The National Trust for Scotland	**Date**	June 2018
Drawing Title	(CUZ-CC-02f) CULZEAN CASTLE: Ground Floor Plan - General Arrangement	**Scale**	1:250 at A3

0.0 2.5m 5.0m 7.5m 10.0m