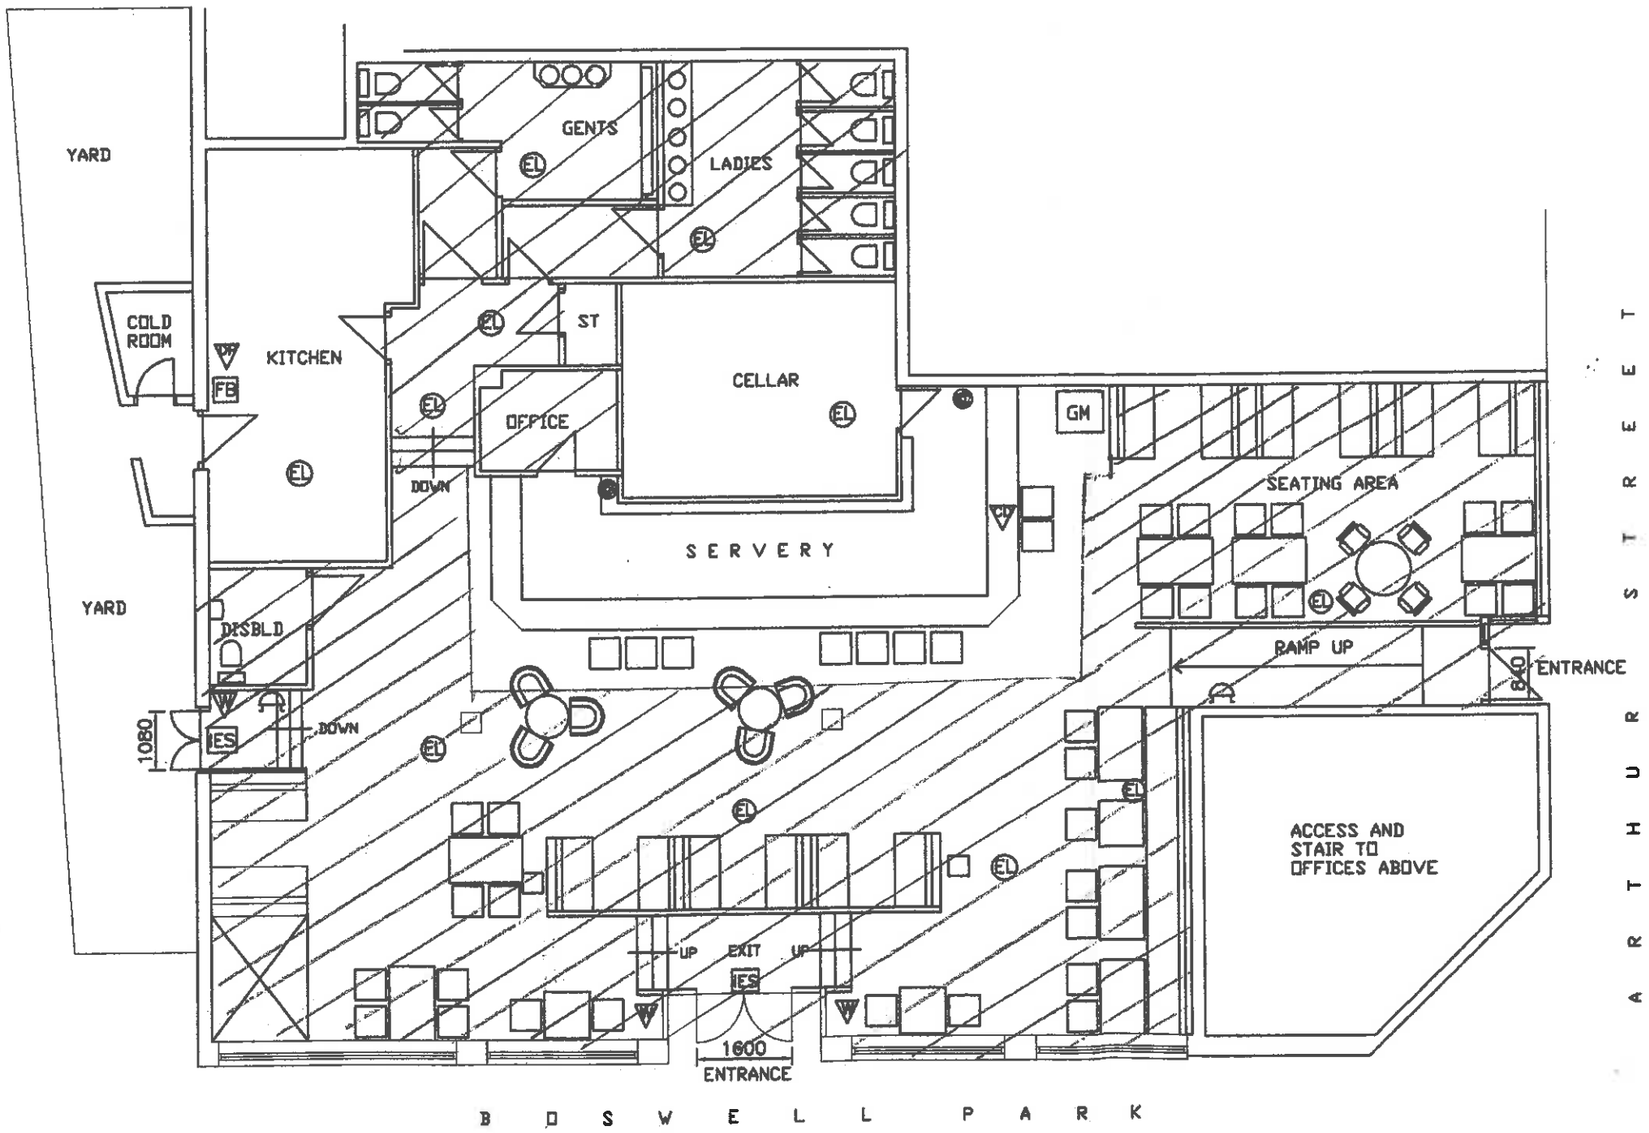

PROPOSED FLOOR PLAN 1:50

LEGEND

GENERAL FIRE ACTION NOTICE	N1
STAFF FIRE ACTION	N2
KEEP LOCKED SHUT NOTICE	N3
EMERGENCY LIGHTING	EL
SMOKE DETECTOR	SD
HEAT DETECTOR	HD
DRY POWDER EXTINGUISHER	
FOAM EXTINGUISHER	
WATER EXTINGUISHER	
CARBON DIOXIDE EXTINGUISHER	
FIRE BLANKET	FB
FIRE ALARM CALL POINT	
FIRE ALARM SOUNDER	
ILLUMINATED EXIT SIGN	IES

Children Allowed

PROJECT
BOSWELLS
UNIT 3 ARTHUR ST AYR

TITLE
EXISTING PLANS

JAMES REID
ARCHITECTURAL SERVICES

197 MAIN ST
PRESTWICK
KA9 1LH
Tel.: 01292 470331

SCALE			
1:100			
DATE	JOB NO.	DRG NO.	REV
12/12/08			
Drawn by	Passed by	Issued for	
JAMES REID			