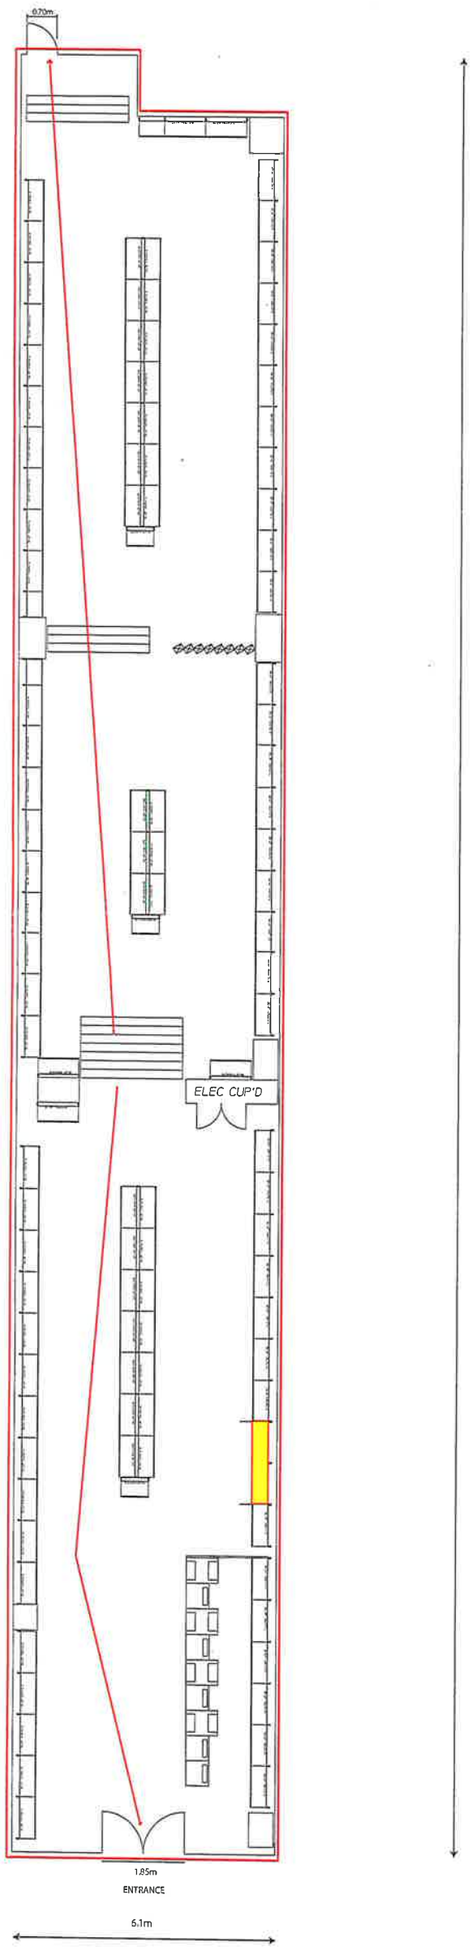

key:

- 3 HOUR EMERGENCY LIGHT
- 3 HOUR EMERGENCY EXIT SIGN
- POWER SOCKETS OVER CHECKOUTS
- ELECTRIC WATER HEATER
- BATTERY CLOCK
- 13 AMP SPUR
- HAND DRYER
- SINGLE 13 AMP SOCKET OUTLET
- TWIN 13 AMP SOCKET OUTLET
- RECESSED TROUGH LIGHT FITTING
- SINGLE FLUORESCENT LIGHT FITTING
- TWIN FLUORESCENT LIGHT FITTING
- BATTEN LIGHT HOLDER
- EXTERNAL BULKHEAD LIGHT
- LIGHT SWITCH
- BREAK GLASS CALL POINT
- 6" DIA. FIRE ALARM BELL
- FIRE BLANKET
- 9 LITRE WATER EXTINGUISHER
- 2.3 KG CO EXTINGUISHER
- 5.5 LITRE AFFF. MULTI EXTINGUISHER
- SMOKE DETECTOR
- SMOKE DETECTOR IN VOID ABOVE SUSPENDED CEILING
- HEAT DETECTOR
- P.B. PANIC BOLTS
- L.B. LOCKING BAR
- S.C. SELF CLOSING
- S.S. SHEET STEEL TO REVERSE
- V.P. VISION PANEL
- TO FIRE EXIT
- FIRE EXIT
- PUSH BAR TO OPEN
- FIRE DOOR KEEP SHUT
- BT EXTENSION SOCKET
- BT LINE BOX
- EPOS LINE BOX
- 3 no DOUBLE ELECTRAX SOCKETS
- SPUR POINTS FOR FIRE & INTRUDER PANEL
- SPUR POINT FOR OFFICE HEATER/CCTV VCR
- CCTV MONITOR
- CCTV CAMERA
- D-CCTV CAMERA
- AL ACCESS LIGHT
- 600x600 MODULAR LIGHT FITTING
- 1200x600 MODULAR LIGHT FITTING
- 1200x300 MODULAR WALL WASH LIGHT FITTING
- HIGH BAY FIXED DOWNLIGHTER
- FIXED DOWNLIGHTER
- DIRECTIONAL DOWNLIGHTER
- SPRINKLER HEAD

ALCOHOL FRONTAGE AREA
2.15m High
2m Wide = 4.3m2

ESCAPE ROUTE

(0.37m Deep)

savers
HEALTH HOME BEAUTY

PROPOSED ALCOHOL LOCATION PLAN

220-222 High St,
Ayr KA7 1RQ

DRAWING TITLE
PROPOSED ALCOHOL LOCATION PLAN