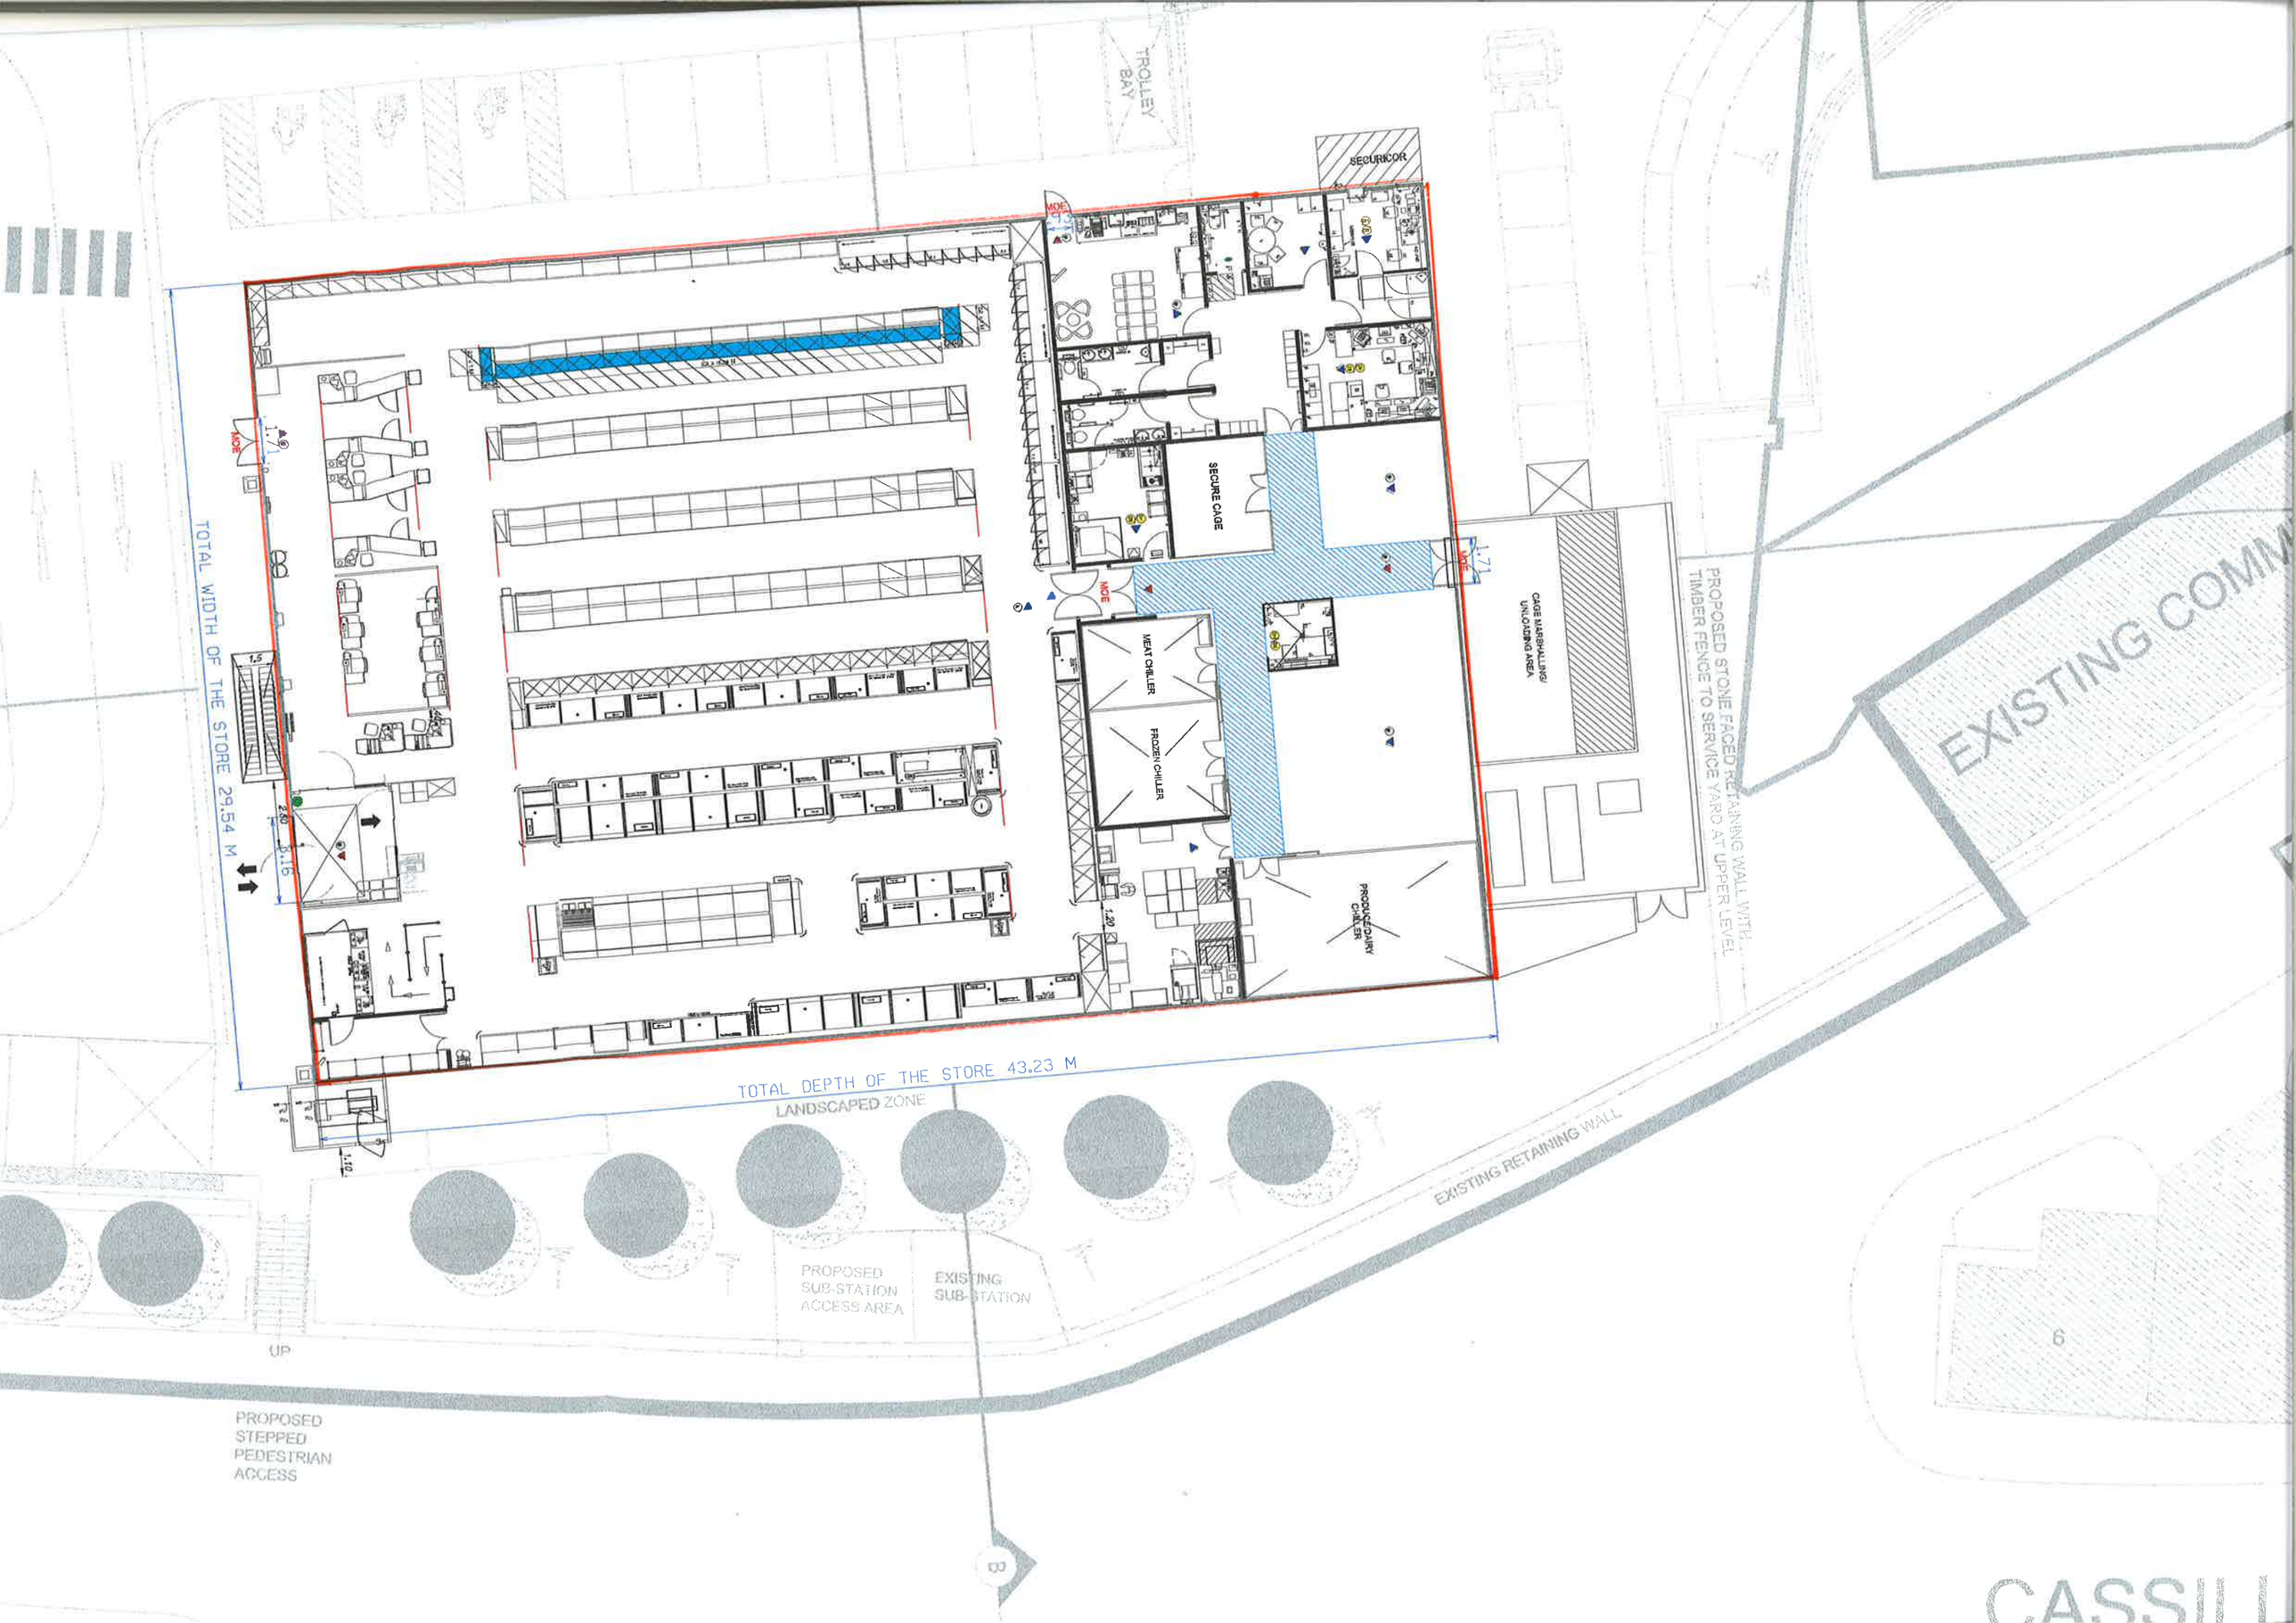
TROLLEY BAY
SECURICOR
SECURE CAGE
MEAT CHILLER
FROZEN CHILLER
PRODUCE/DAIRY CHILLER
CAGE MARSHALLING/ UNLOADING AREA
TOTAL WIDTH OF THE STORE 29.54 M
TOTAL DEPTH OF THE STORE 43.23 M
PROPOSED STONE FACED RETAINING WALL WITH TIMBER FENCE TO SERVICE YARD AT UPPER LEVEL
EXISTING COMM
LANDSCAPED ZONE
EXISTING RETAINING WALL
PROPOSED SUB-STATION ACCESS AREA
EXISTING SUB-STATION
UP
PROPOSED STEPPED PEDESTRIAN ACCESS
6
CASSILL