MAYBOLE ALCOHOL DISPLAY SHELVING					
Shelf unit	Width (metres)	Height	No. Shelves	Total linear width shelves (metres)	Alcohol display capacity
1	2.50	2.00	4	10.00	5
2	1.875	2.00	5	9.38	3.75
3	3.75	2.00	6	22.50	7.5
Sub Total	**8.125**	**6**	**15**	**41.875**	**16.25**

ALCOHOL DISPLAY SHELVING BEHIND COUNTER					
Shelf unit	Width (metres)	Height	No. Shelves	Total linear width shelves (metres)	Alcohol display capacity
4	1.00	2.00	6	6.00	2
Sub Total	**1.00**	**2.00**	**6**	**6.00**	**2**

" THIS PLAN IS INTENDED TO COMPLY WITH THE REQUIREMENTS OF THE LICENSING (SCOTLAND) ACT 2005 AND IN PARTICULARTHE PREMISES LICENSE (SCOTLAND) REGULATIONS 2007 , SI2007/452 . ANY ADDITIONAL INFORMATION PROVIDED ON THESE PLANS OUTWITH THAT WHICH IS REQUIRED IN RESPECT OF THE LEGISLATION AND REGULATIONS REFERRED TO IS FOR INFORMATION ONLY AND SHOULD NOT BE TAKEN TO FORM PART OF THE LAYOUT PLAN FOR ANY OTHER PURPOSE . CHILDREN AND YOUNG PERSONS HAVE ACCESS TO ALL PUBLIC PARTS OF THESE PREMISES ."

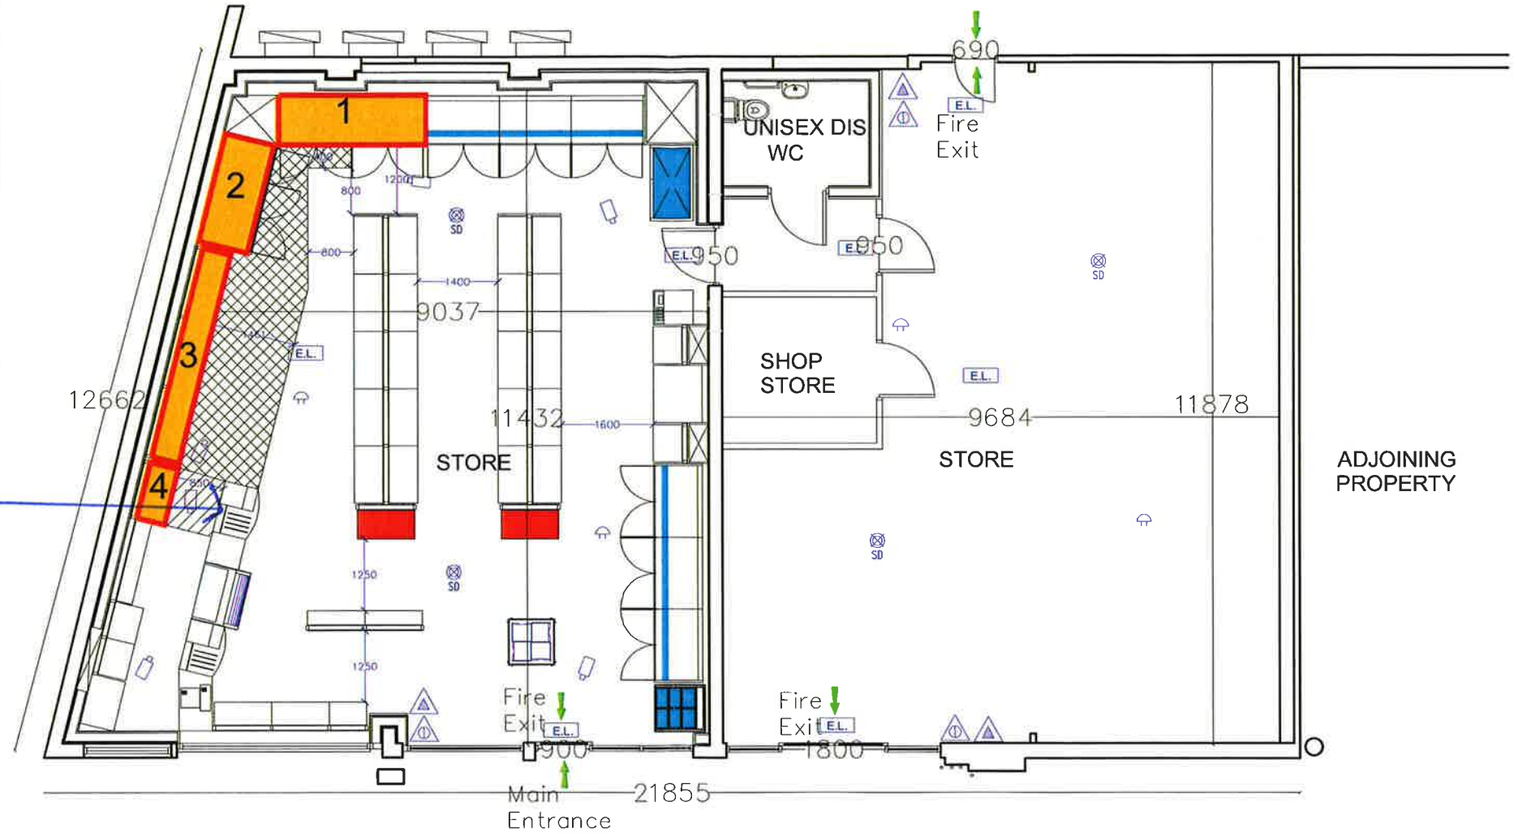

GARAGE FORECOURT

TO HIGH STREET

LEGEND

- Alarm Control Panel
- BGP Break glass call point
- CCTV Camera
- CCTV Eye
- CCTV Monitor
- Clock in
- E.L. Emergency Lights
- FE Fire Exit sign
- Fire Extinguisher FOAM
- Fire Extinguisher DRY POWDER
- Fire Extinguisher CO2
- Fire Extinguisher WATER
- Media Screen
- Sounder
- SD Smoke detector

- Real Deal
- Freezers
- Non-Foods
- Chillers
- Alcohol Shelving
- Alcohol Sales Area
- Alcohol Sales Behind Counter

REV	DATE:	INIT:	COMMENT:

Project:
Maybole Spar Store
96 High St, KA19 7AH

Title:
Licensing Layout

Date:
19.12.13

Scale:
1:100@A3

A3