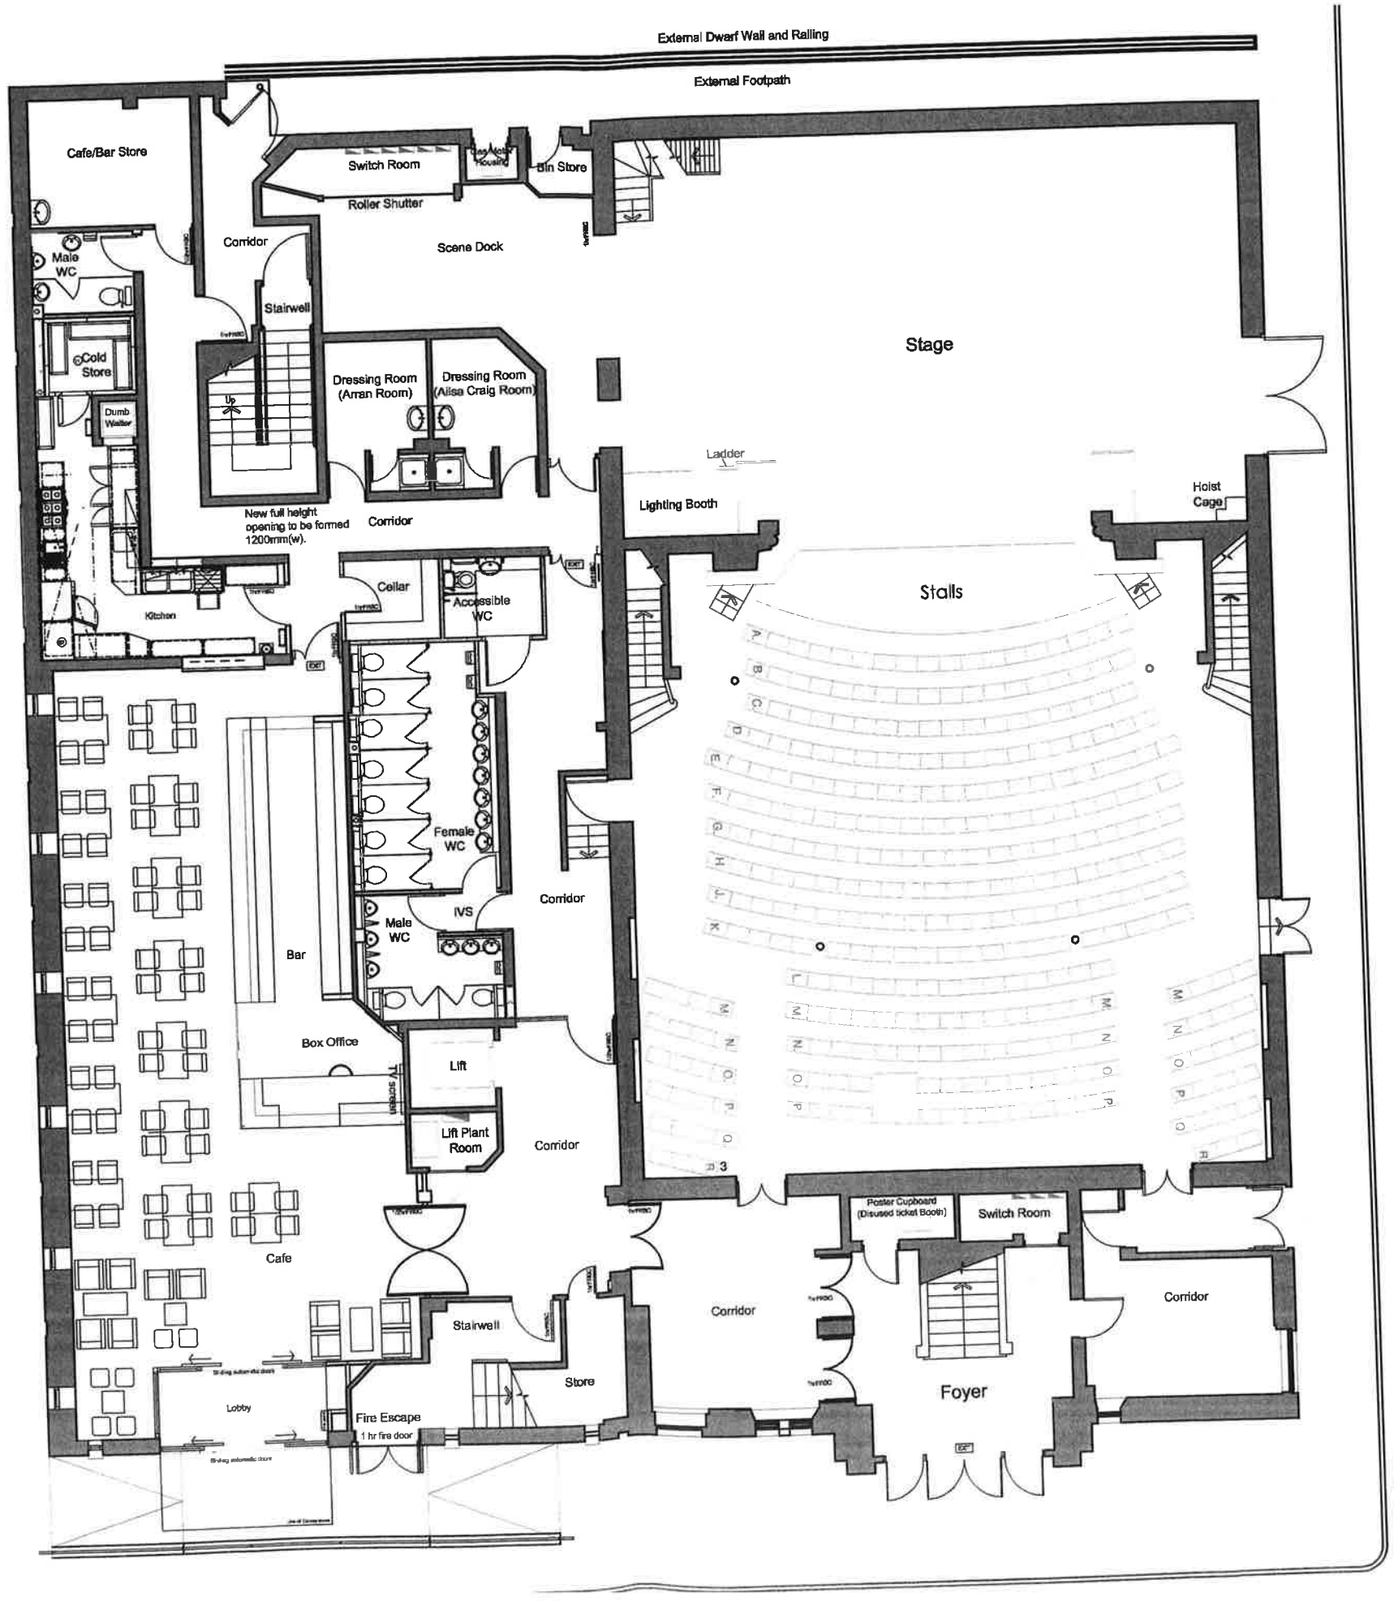
External Dwarf Wall and Railing
External Footpath
Cafe/Bar Store
Switch Room
Bin Store
Roller Shutter
Scene Dock
Corridor
Male WC
Stairwell
Cold Store
Dumb Waiter
Dressing Room (Arran Room)
Dressing Room (Ailsa Craig Room)
Stage
Ladder
Lighting Booth
Hoist Cage
New full height opening to be formed 1200mm(w).
Corridor
Cellar
Accessible WC
Kitchen
Stalls
Female WC
IVS
Corridor
Male WC
Bar
Box Office
Lift
Lift Plant Room
Corridor
Poster Cupboard (Disused ticket Booth)
Switch Room
Cafe
Corridor
Corridor
Stairwell
Store
Foyer
Lobby
Fire Escape
1 hr fire door

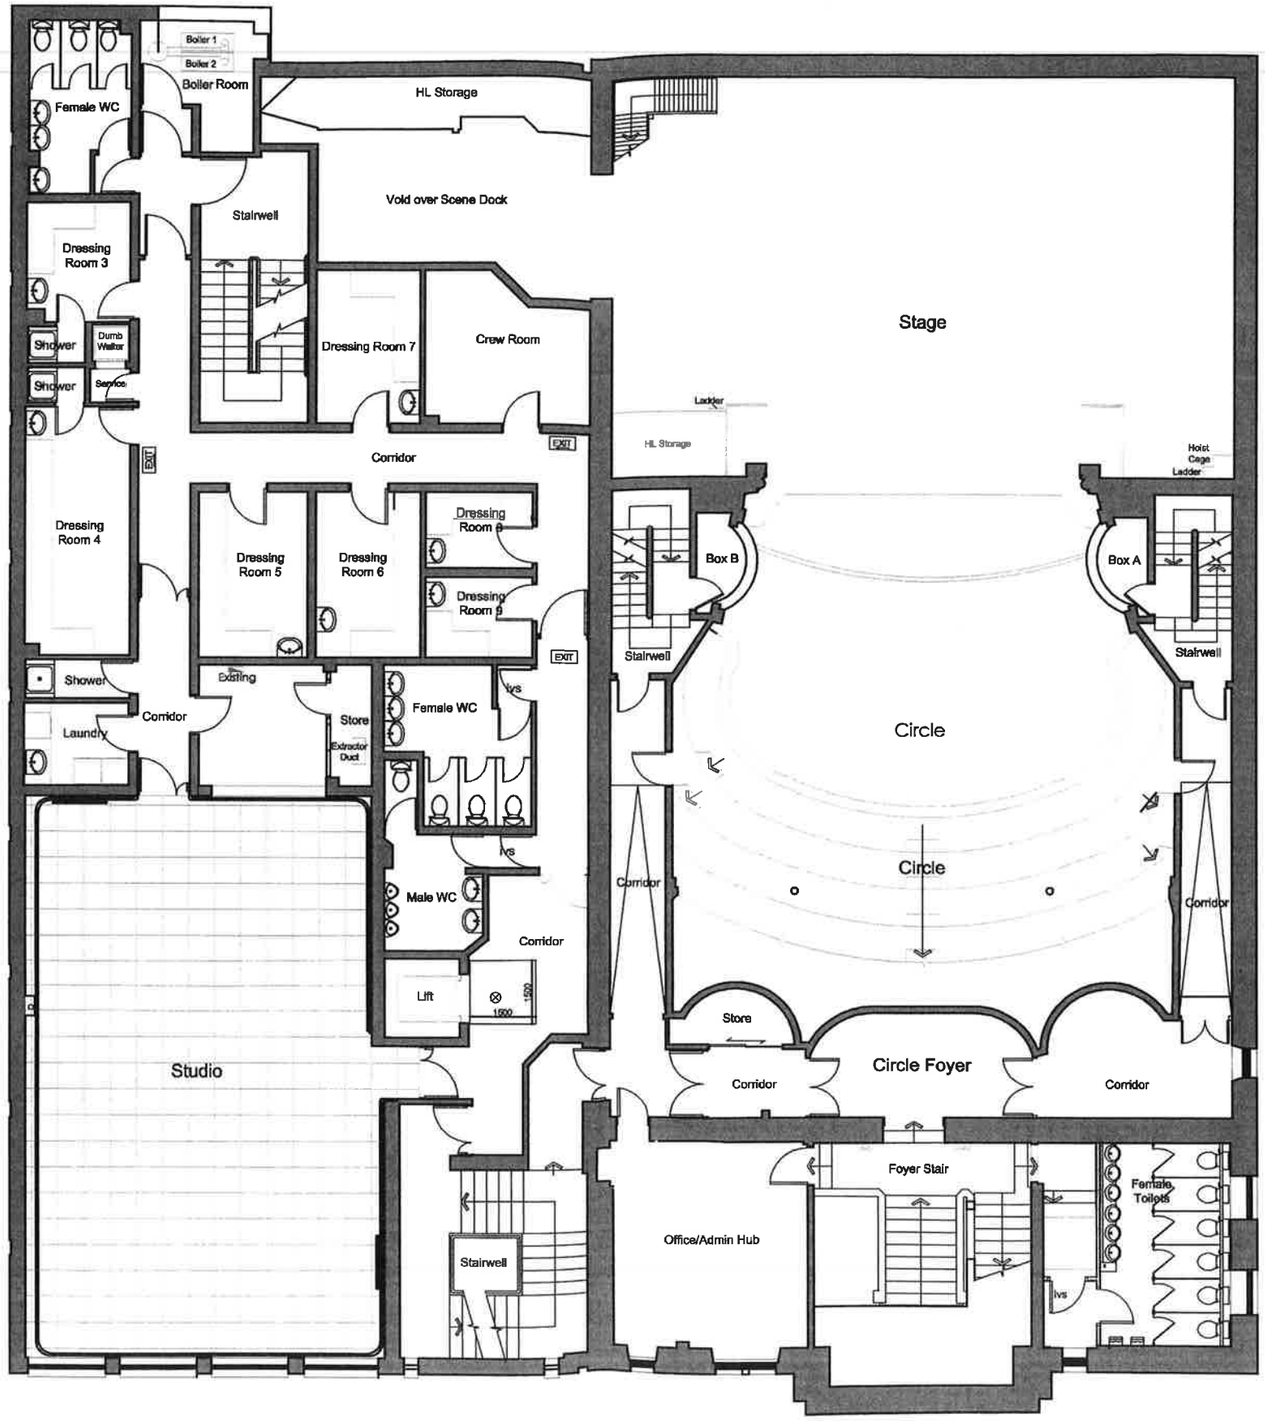
Boiler 1
Boiler 2
Boiler Room
Female WC
HL Storage
Void over Scene Dock
Stairwell
Dressing Room 3
Shower
Dumb Waiter
Shower
Service
Dressing Room 7
Crew Room
Stage
Ladder
HL Storage
Hoist Cage Ladder
Corridor
EXIT
EXIT
Dressing Room 4
Dressing Room 5
Dressing Room 6
Dressing Room 8
Dressing Room 9
Box B
Box A
Stairwell
Stairwell
EXIT
Shower
Existing
Corridor
Laundry
Store
Extractor Duct
Female WC
Circle
Circle
Corridor
Corridor
Male WC
Corridor
Lift
1500
1500
Store
Circle Foyer
Corridor
Corridor
Studio
Foyer Stair
Female Toilets
Office/Admin Hub
Stairwell

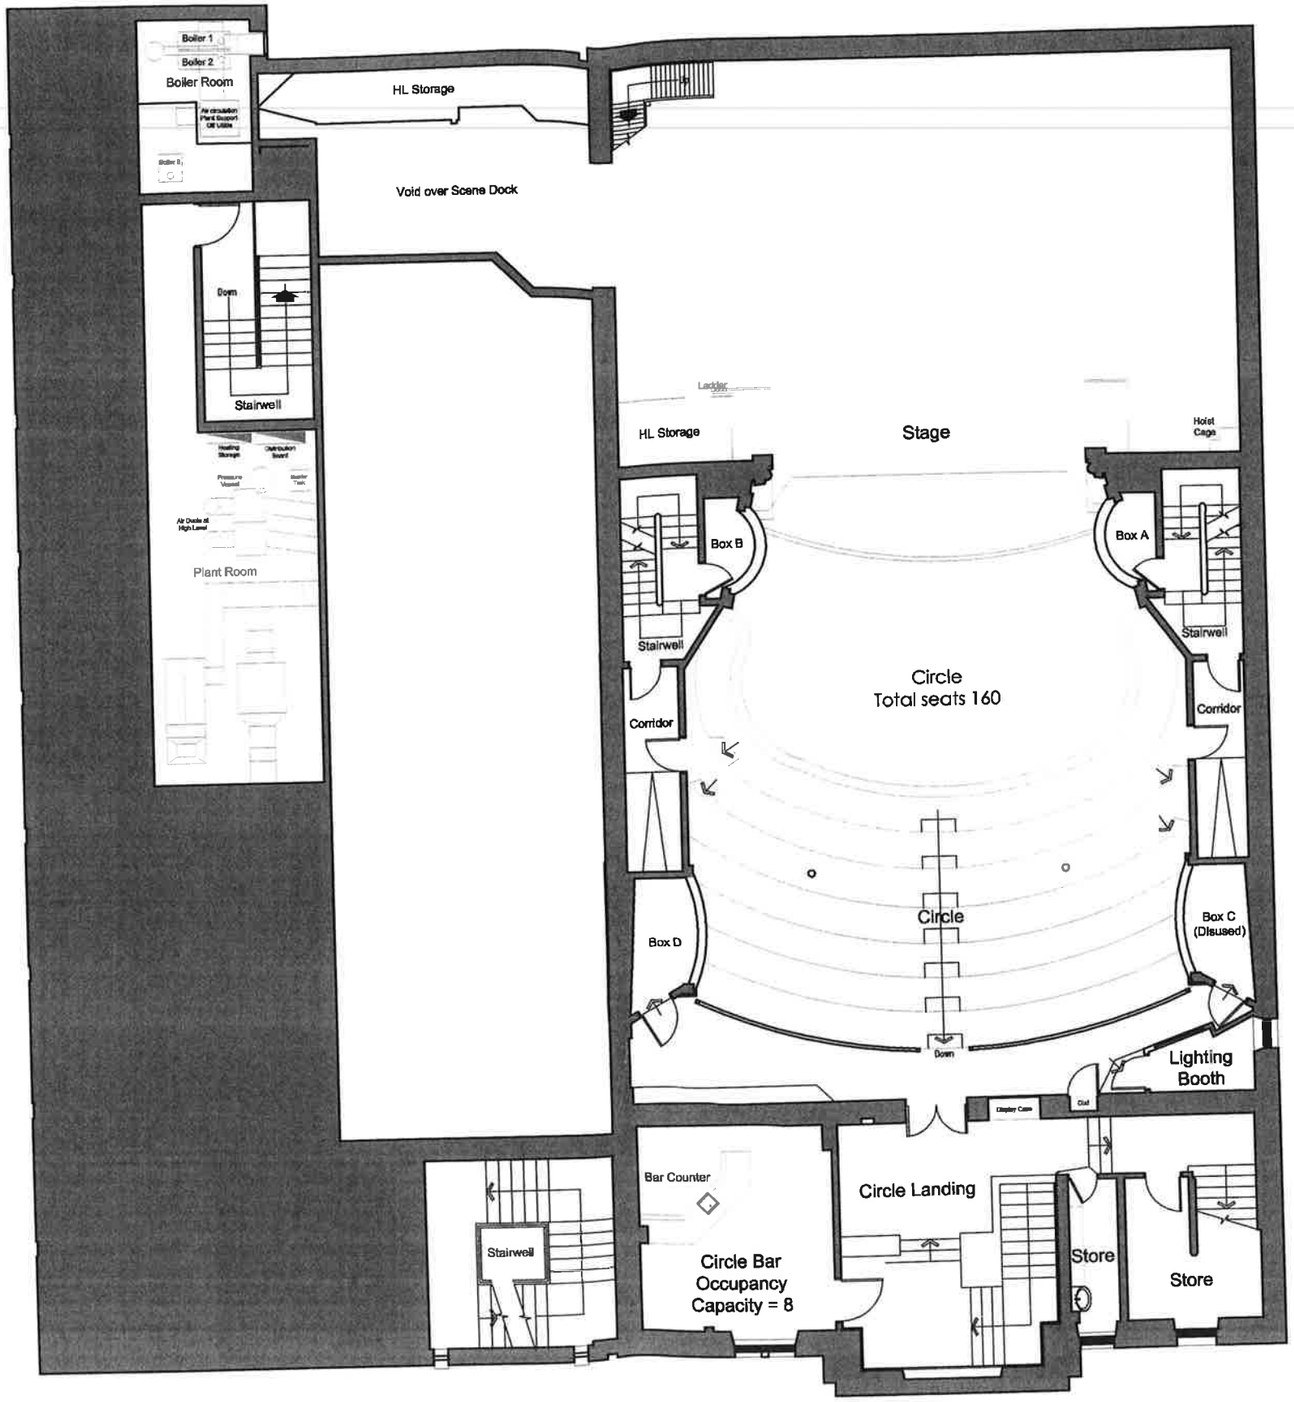
Boiler 1
Boiler 2
Boiler Room
HL Storage
Void over Scene Dock
Down
Stairwell
Plant Room
Ladder
HL Storage
Stage
Hoist Cage
Box B
Box A
Stairwell
Stairwell
Circle
Total seats 160
Corridor
Corridor
Circle
Box D
Box C
(Disused)
Down
Lighting
Booth
Bar Counter
Circle Landing
Stairwell
Circle Bar
Occupancy
Capacity = 8
Store
Store

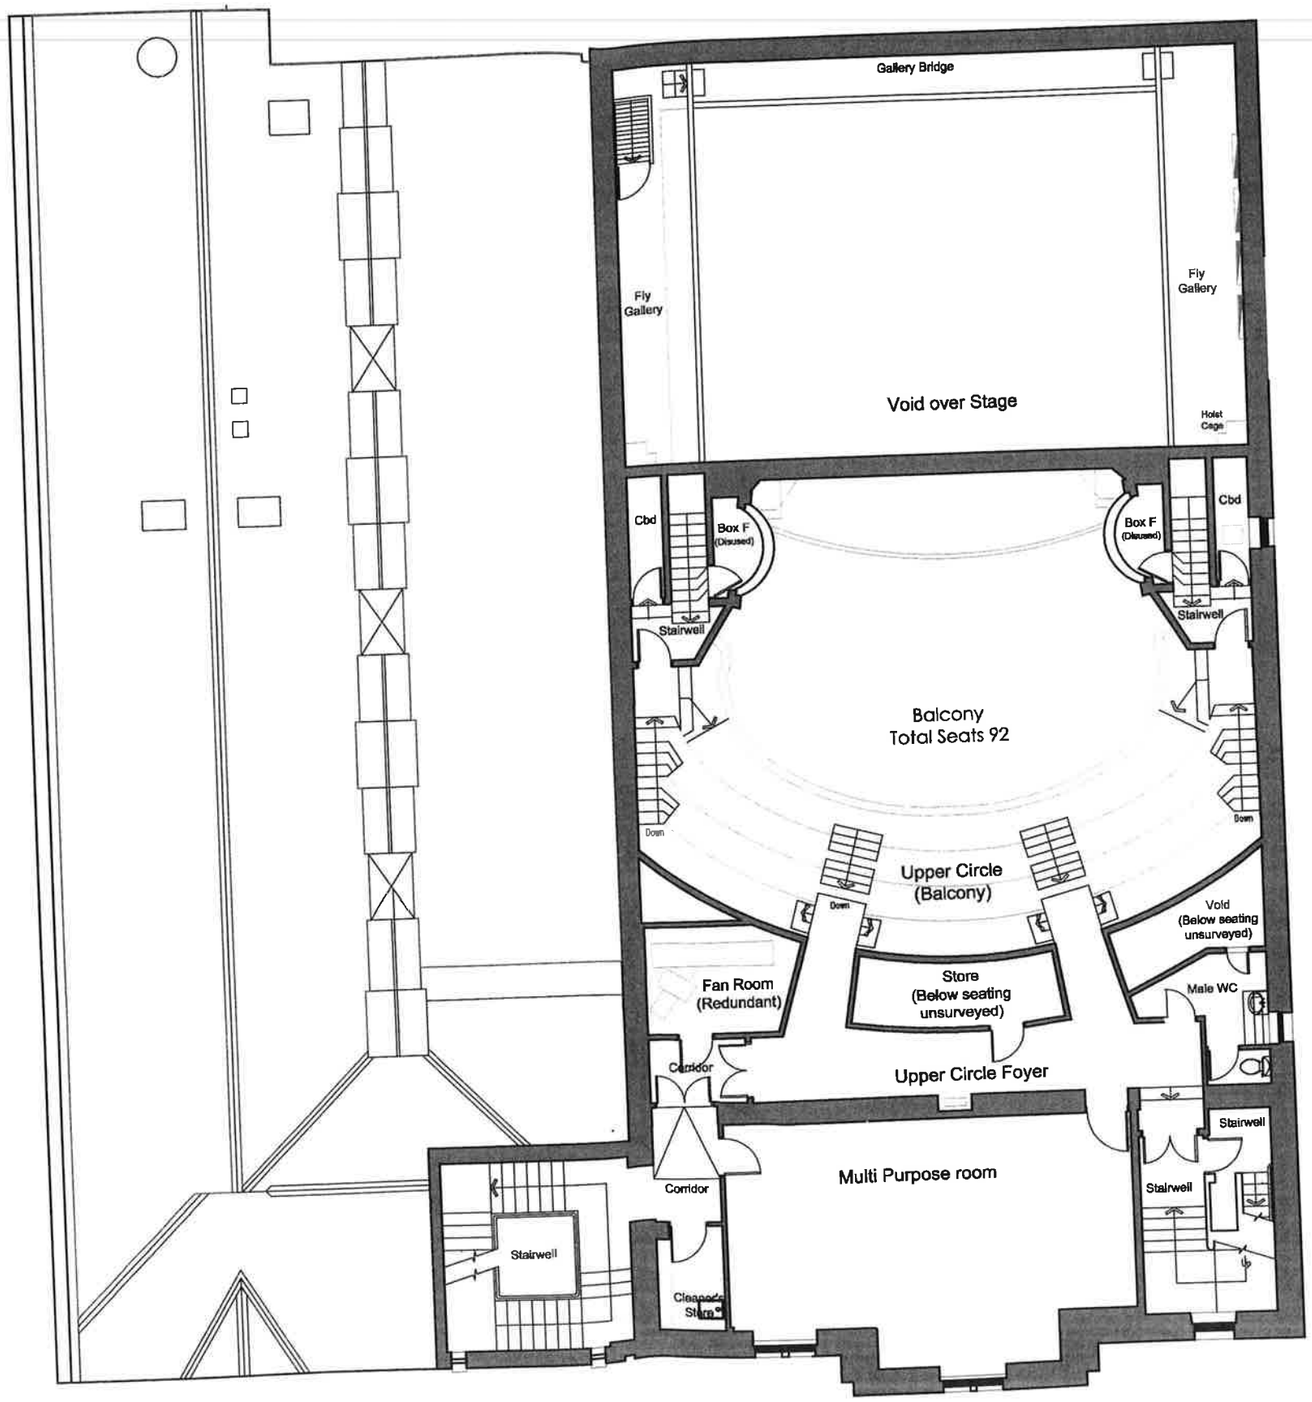
Gallery Bridge
Fly Gallery
Fly Gallery
Void over Stage
Hoist Cage
Cbd
Box F (Disused)
Box F (Disused)
Cbd
Stairwell
Stairwell
Balcony
Total Seats 92
Down
Down
Upper Circle (Balcony)
Down
Void (Below seating unsurveyed)
Fan Room (Redundant)
Store (Below seating unsurveyed)
Male WC
Corridor
Upper Circle Foyer
Stairwell
Multi Purpose room
Corridor
Stairwell
Stairwell
Cleaners Store

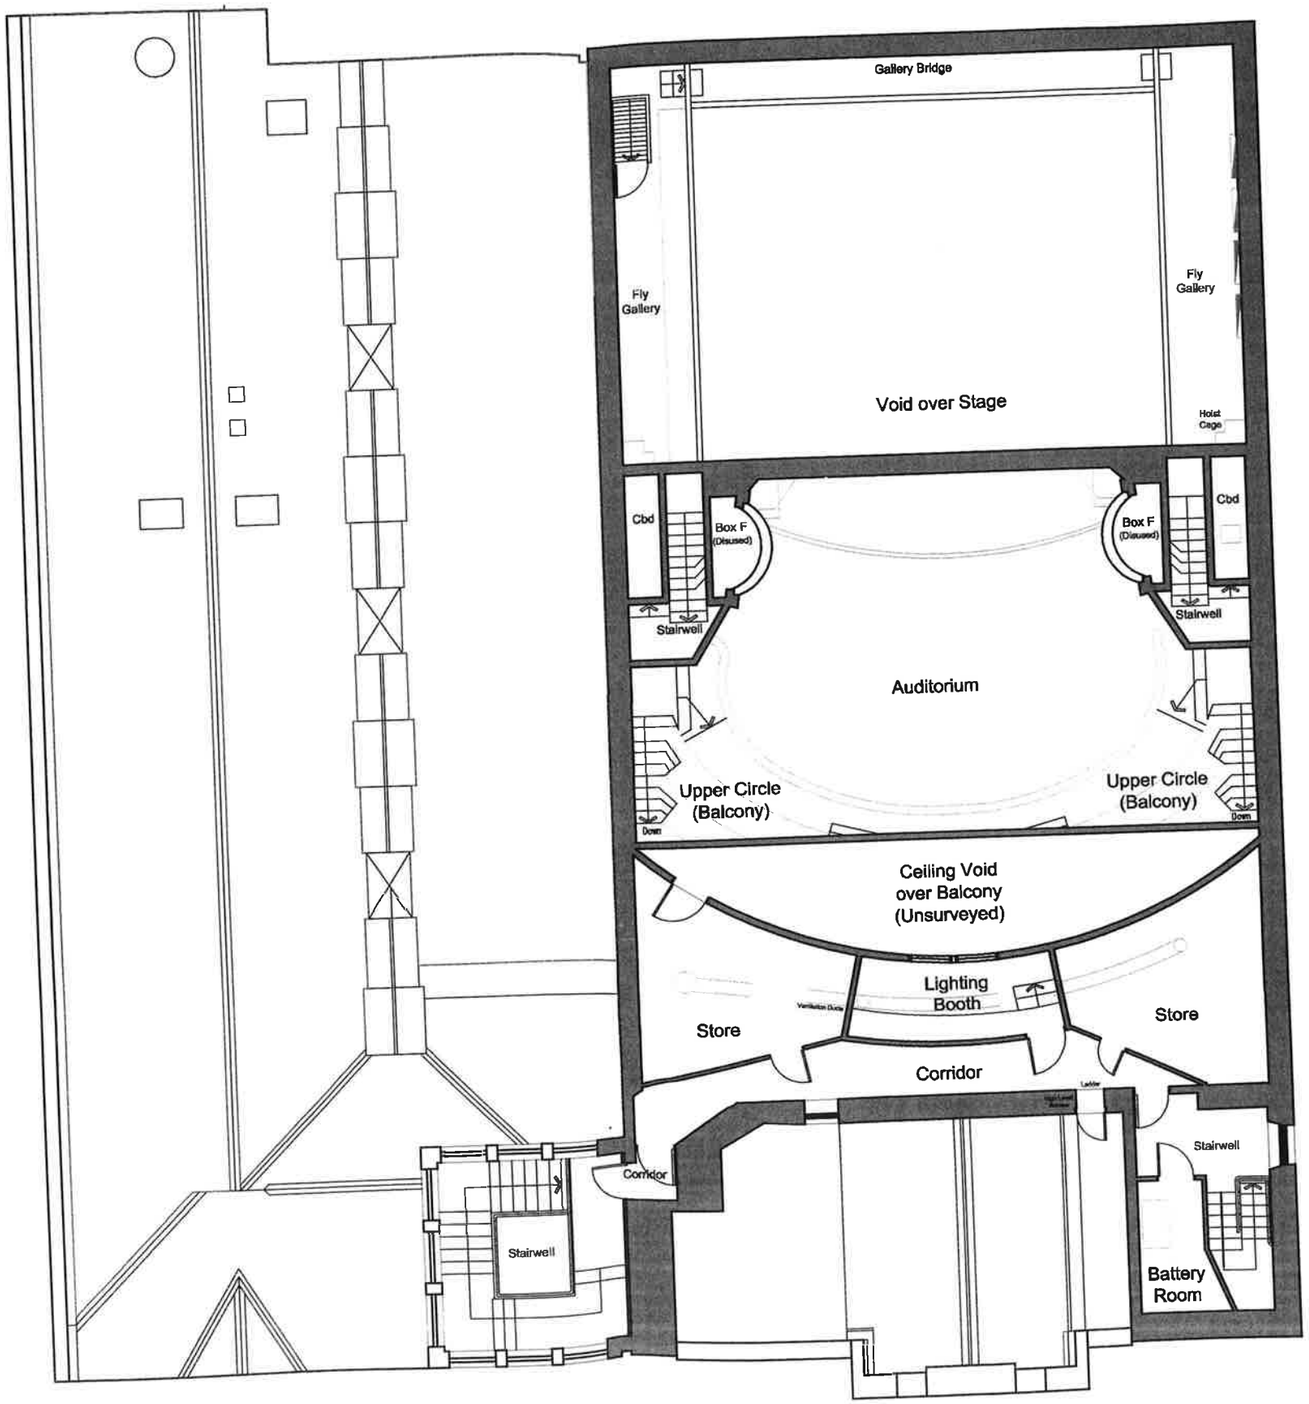
Gallery Bridge
Fly Gallery
Fly Gallery
Void over Stage
Hoist Cage
Cbd
Box F (Disused)
Box F (Disused)
Cbd
Stairwell
Stairwell
Auditorium
Upper Circle (Balcony)
Upper Circle (Balcony)
Down
Down
Ceiling Void over Balcony (Unsurveyed)
Lighting Booth
Store
Store
Corridor
Ladder
Stairwell
Corridor
Stairwell
Battery Room