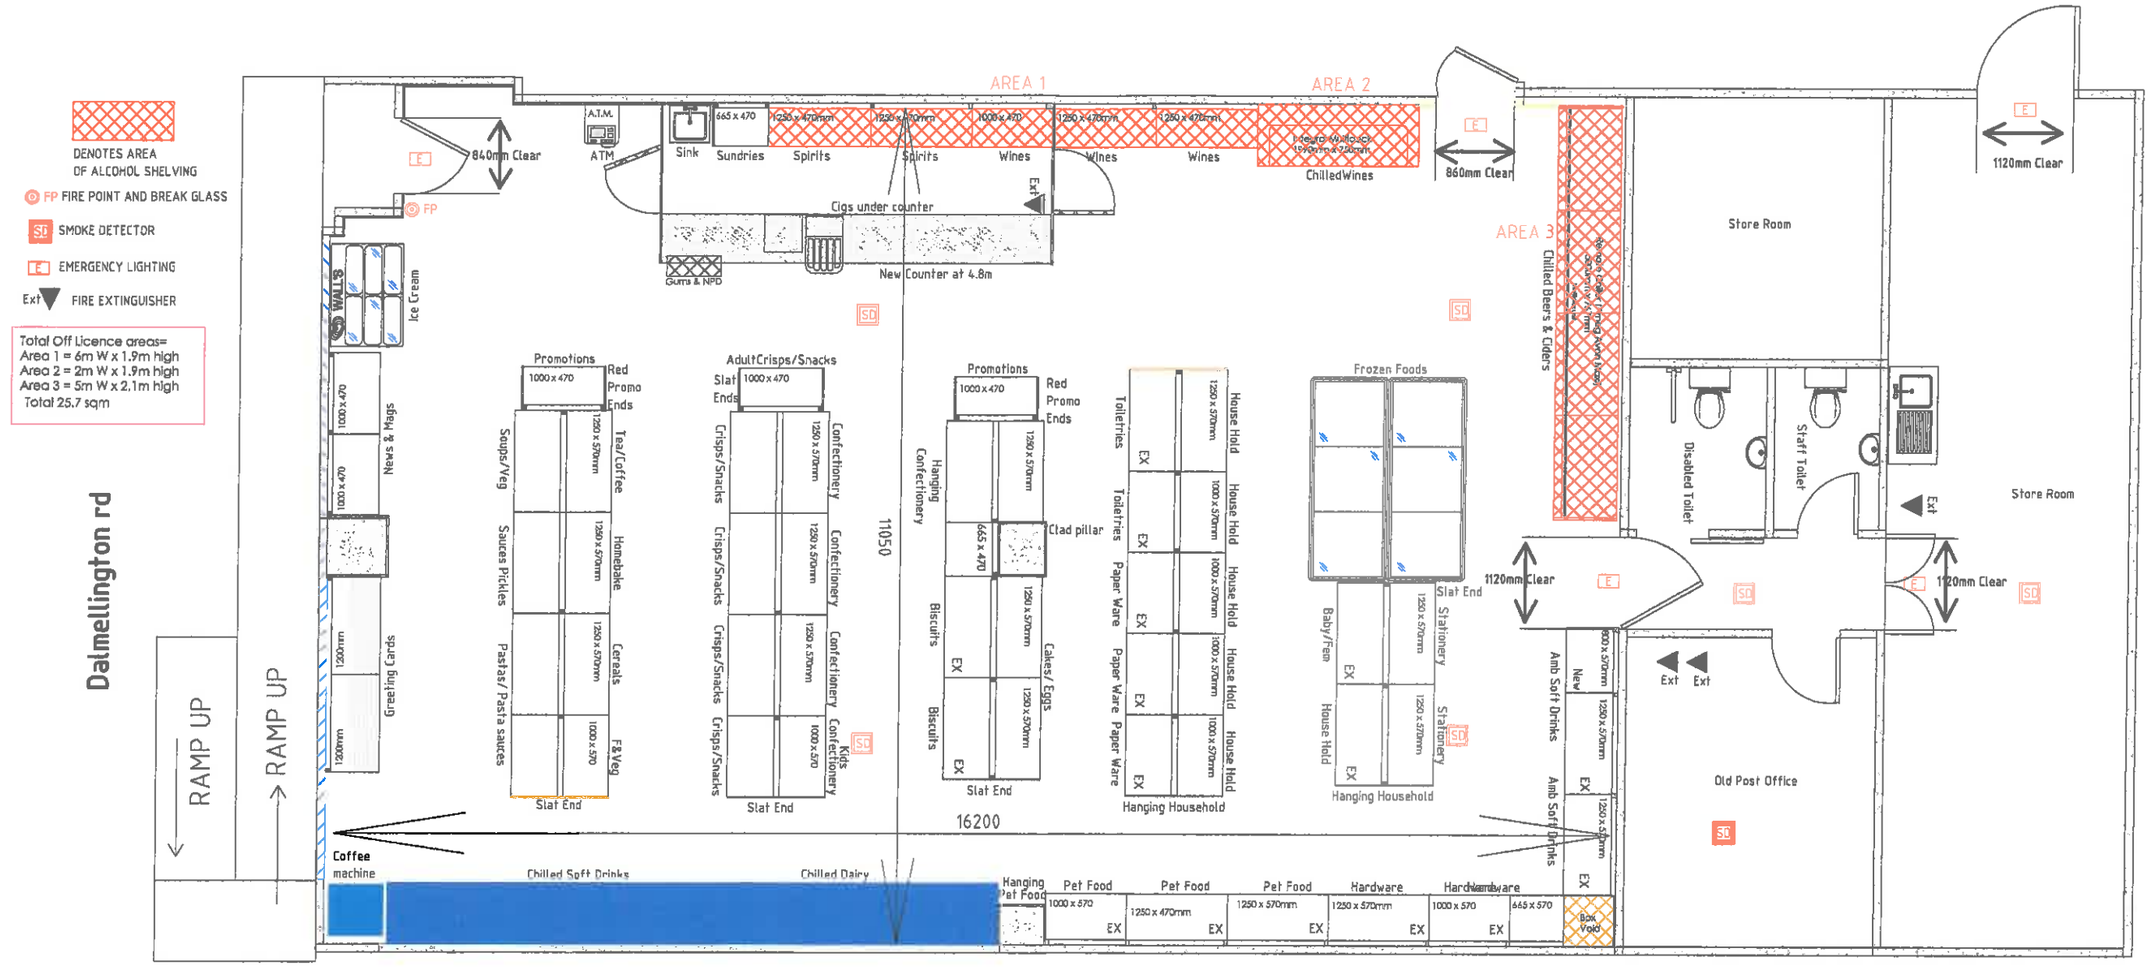

lifestyle express John Farrell Retail Operations Manager Telephone 07852248120	Client:Mr Basra 102 Dalmellington rd, Ayr KA7 3PS	Date: 12/10/18 Scale: 1:100	Revision.
	Title: Licenced Layout	Drawn by: J. Farrell	DRG No. TC/ APPROVED By: Customers Signature.....